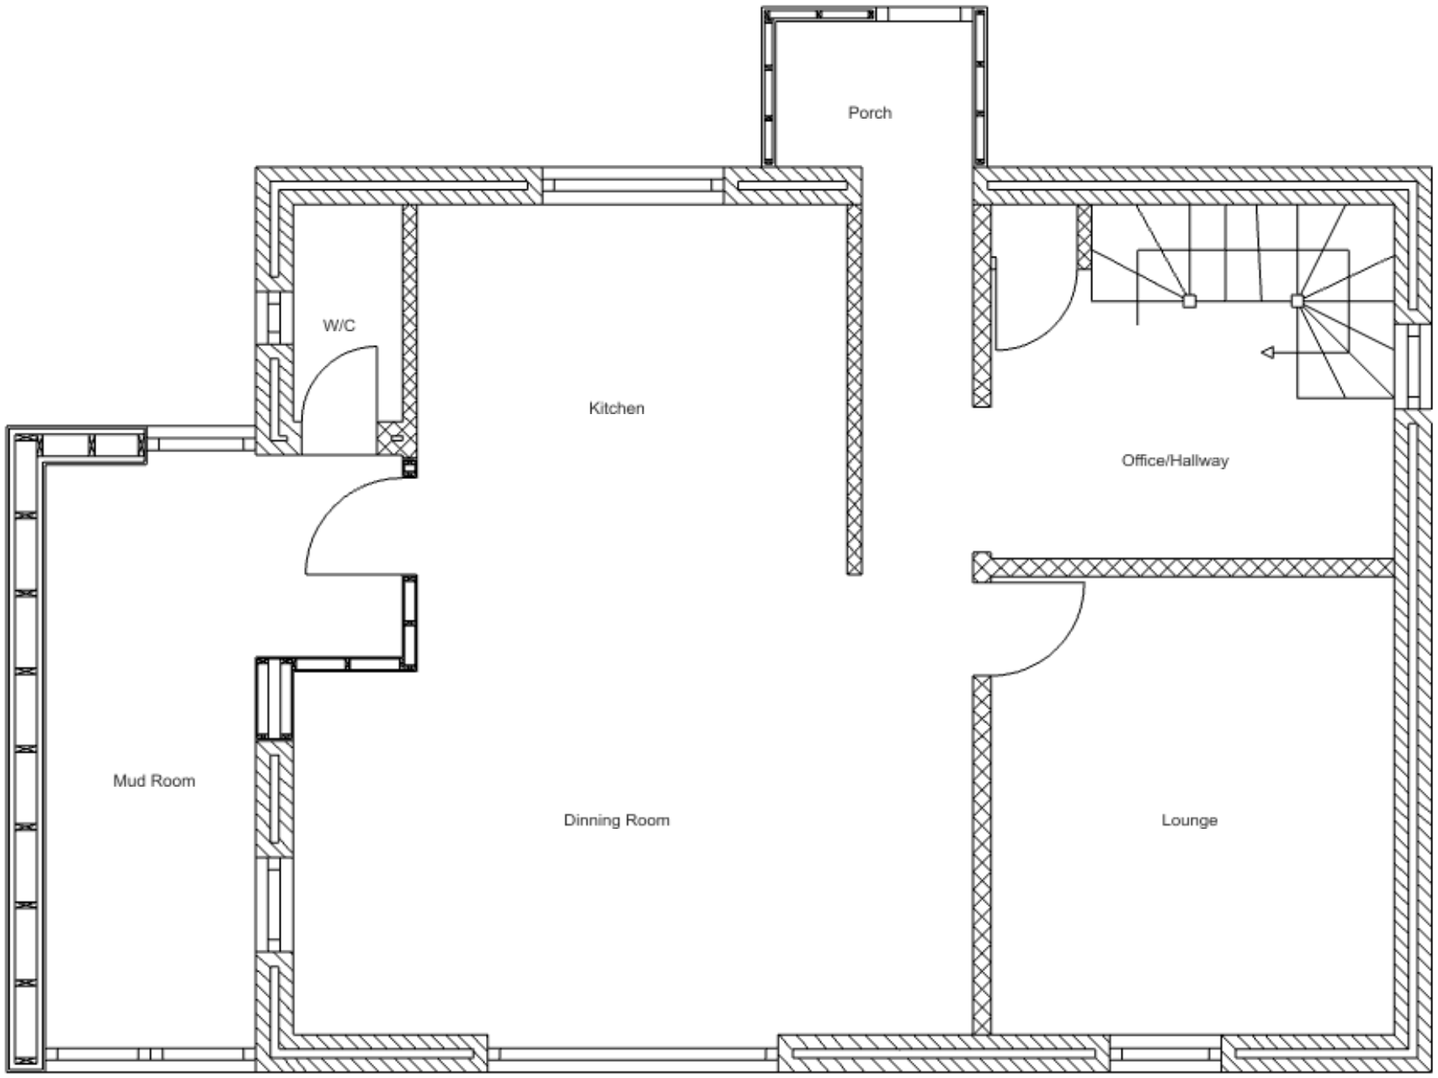

Ground Floor Plan

Scale 1:50

0M 5M

Drawing Title: 24 Millway, Bradninch, Devon, EX5 4NL			Drawing Title: Proposed Floor Plan - Ground Floor
Client/Name: Mr C Hewitt			Designer: DESIGN, Planning And Design Specialist
Date: Oct 2023	Drawing No: 04	Paper Size: A3	

Information

- Existing Rendered Double Brick Cavity Wall
- Proposed Timber Frame on Existing Brickwork