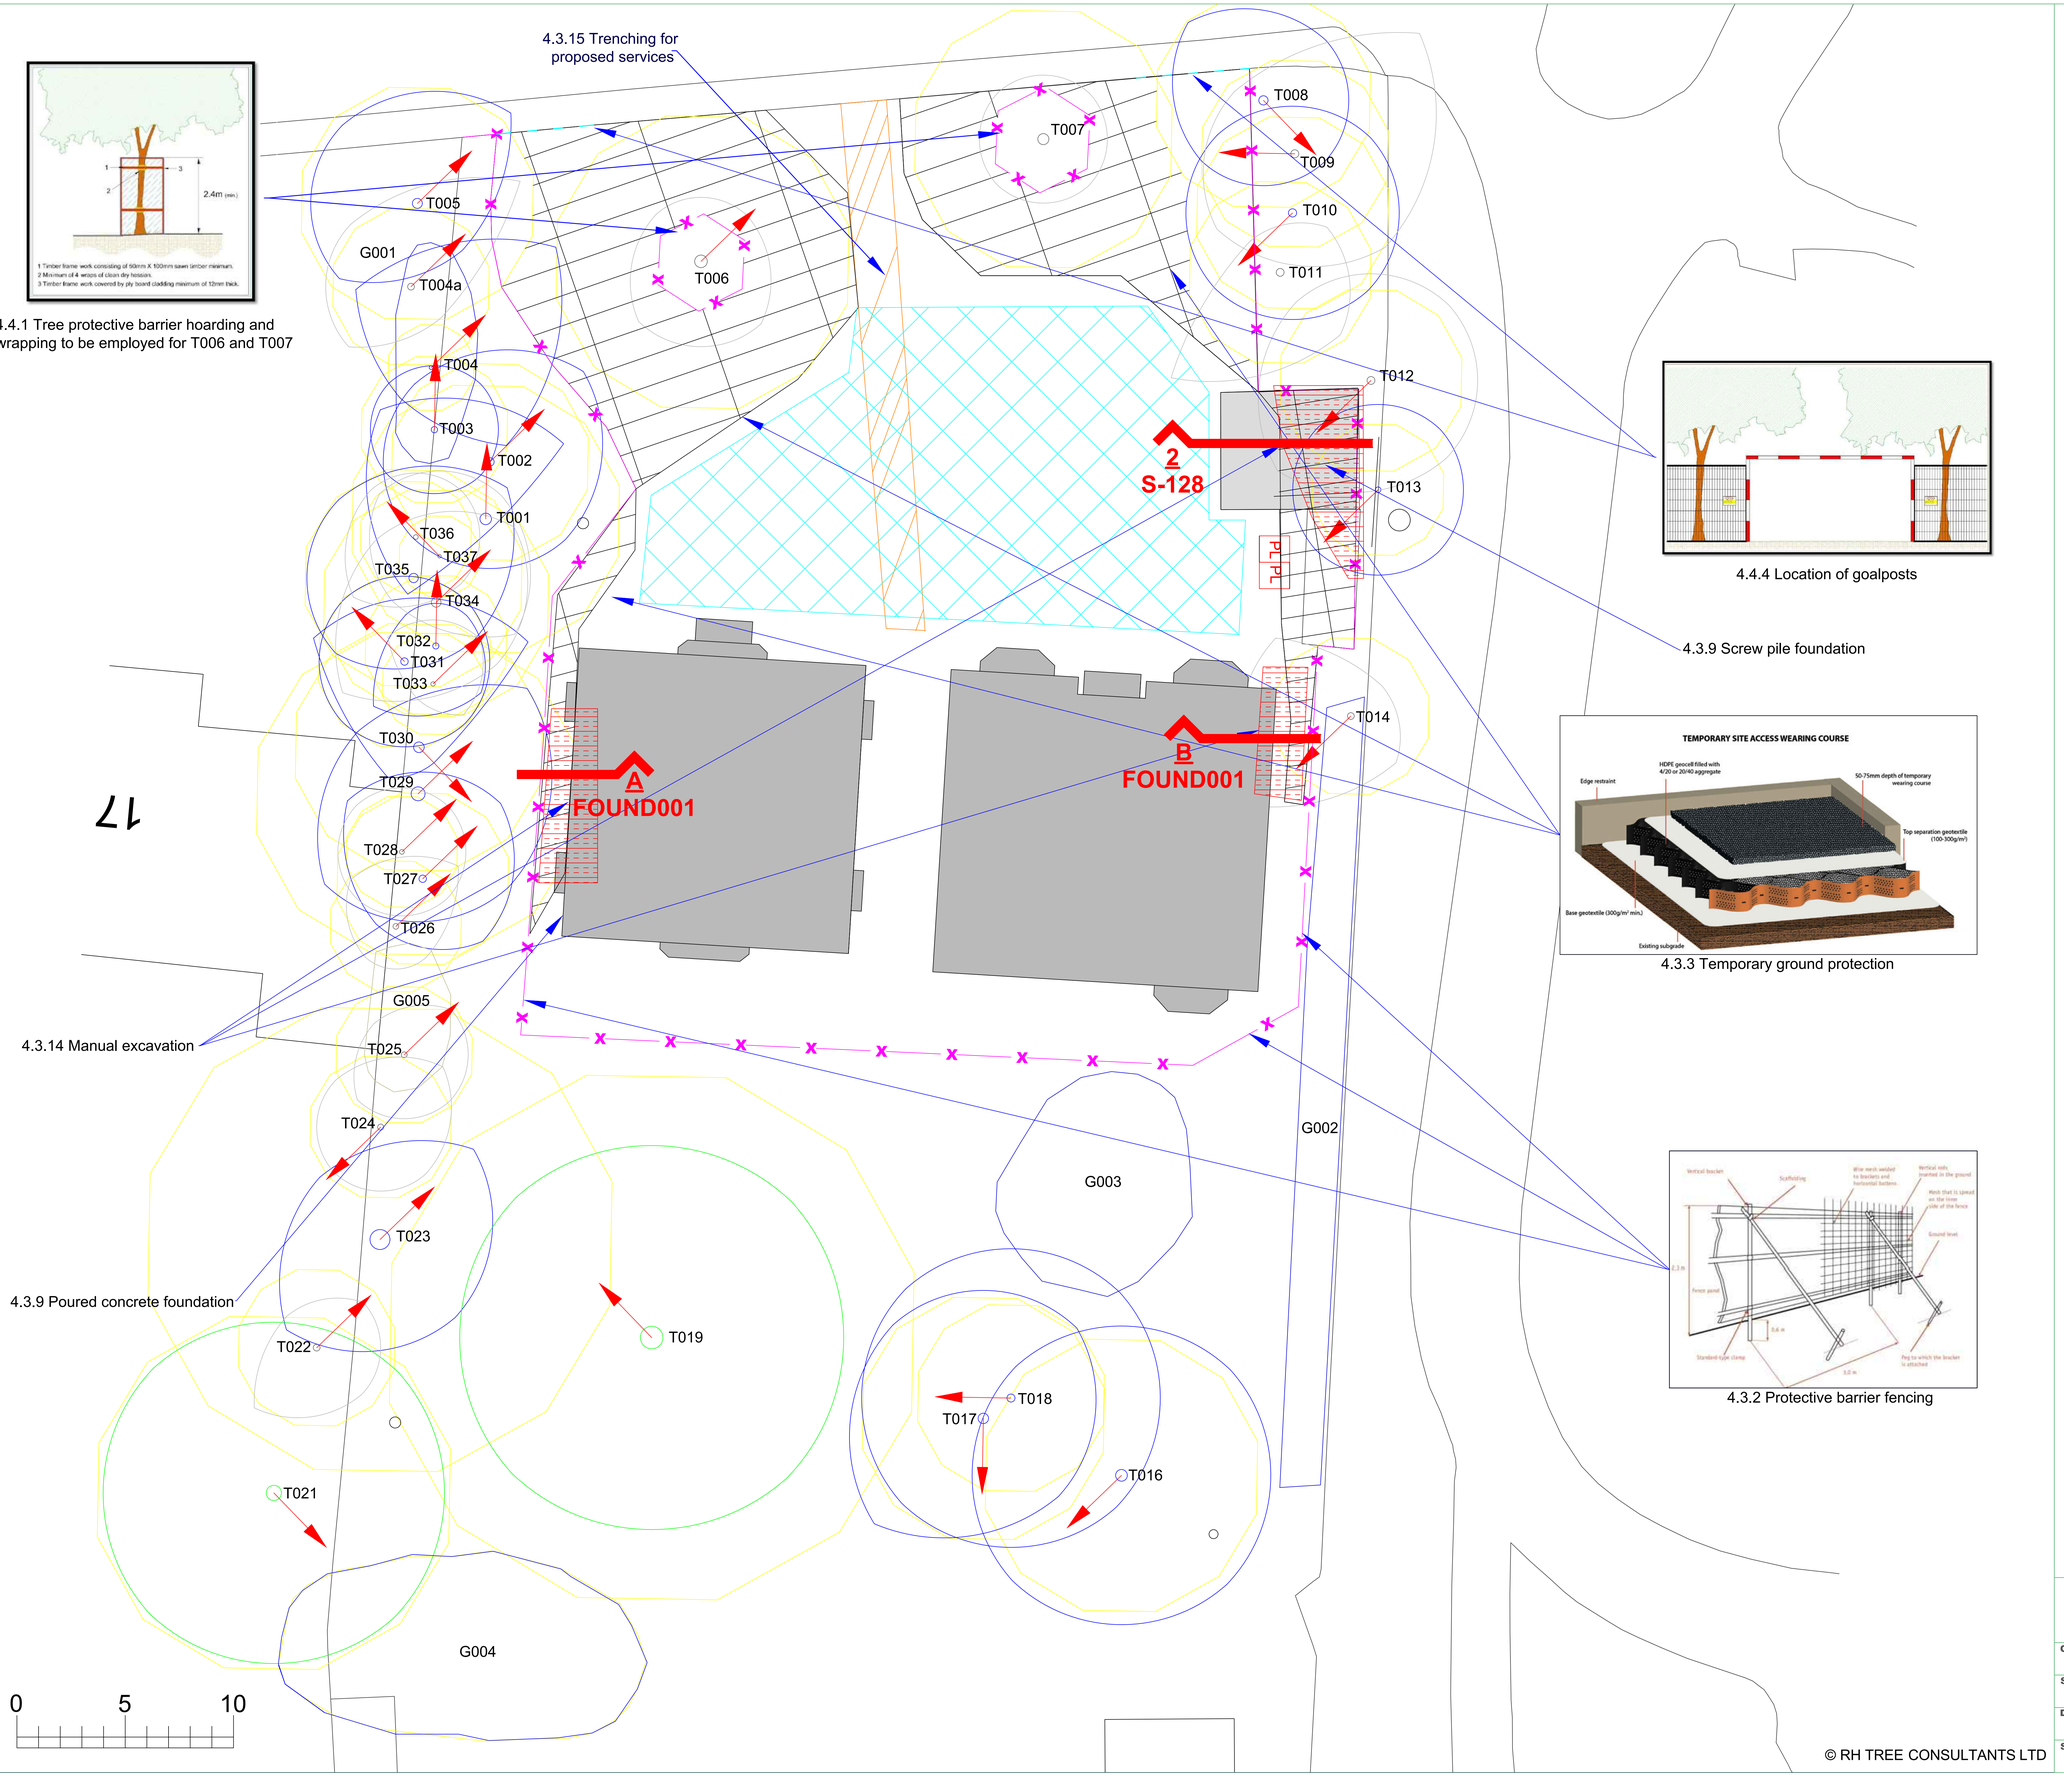

RH Tree Consultants LTD
Mobile: 07446 339145
Email: info@rhtrees.co.uk
www.rhtree.co.uk

Client: Golden Brick Construction Ltd	
Site Address: 15 Totteridge Village	
Date: 8th June 2022	**Revision:** E
Scale: 1:100 @ A0	**Report Ref:** BS/336