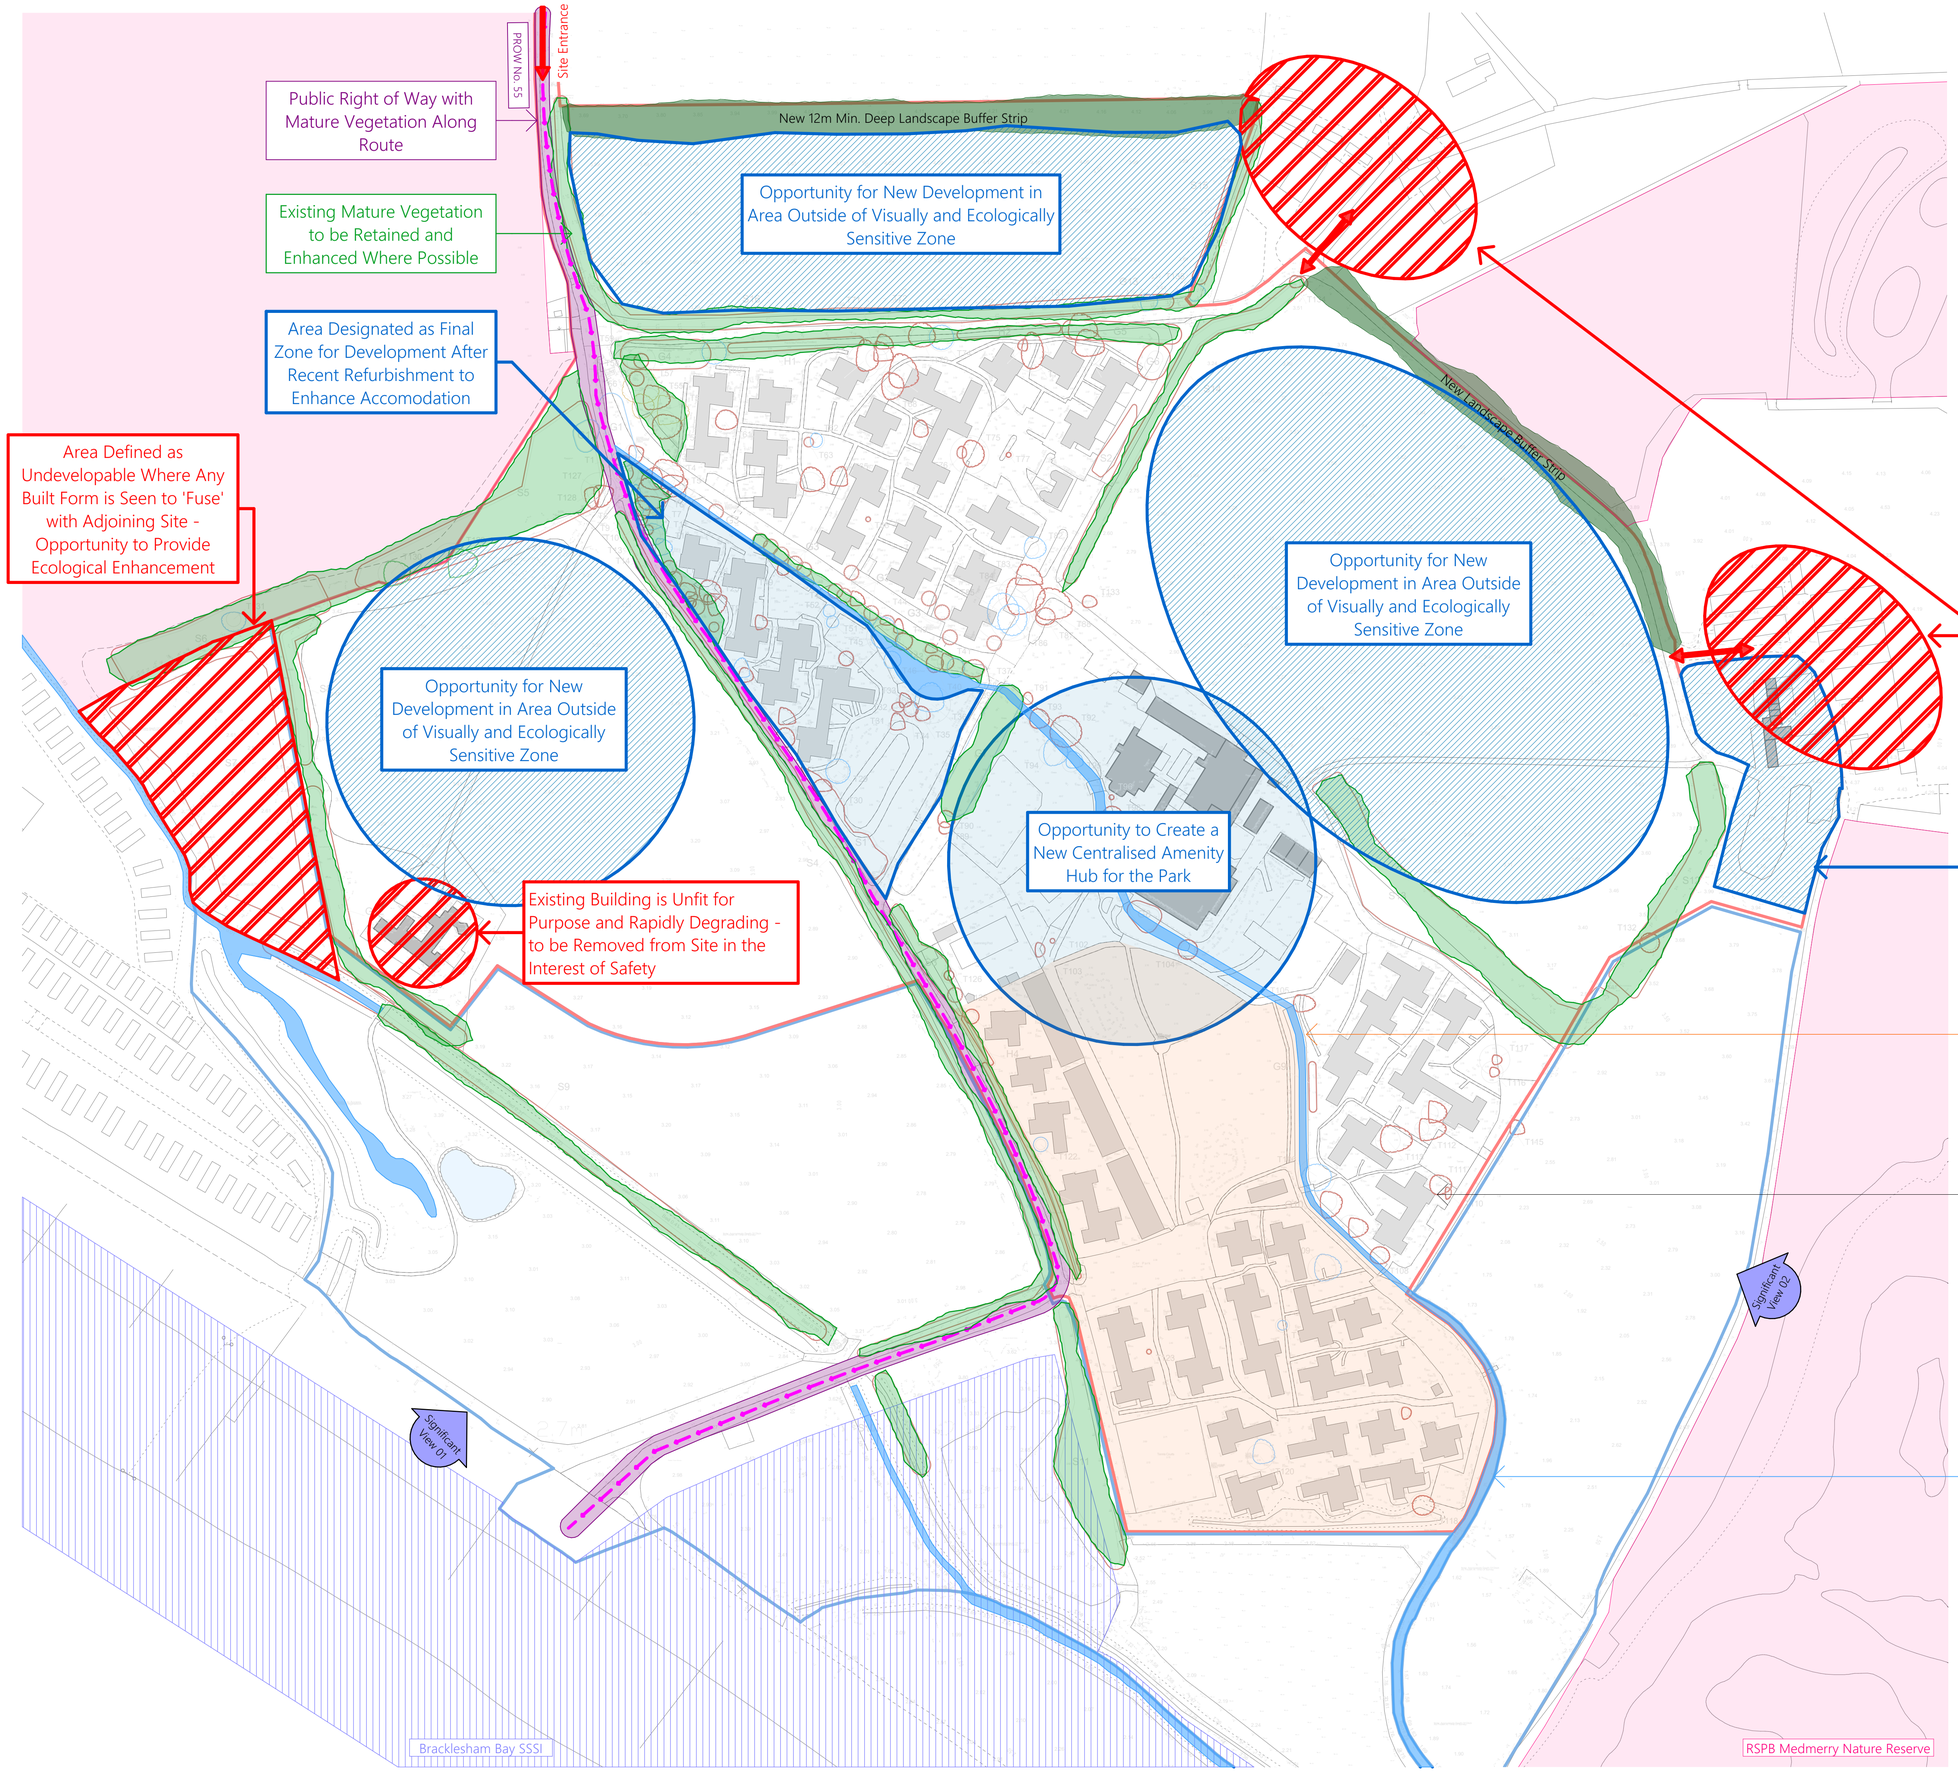

Please consider the environment before printing

Key Plan

- Proposed Site Boundary

IMPORTANT NOTICE

This Drawing remains at all times in the copyright of The Inspired Partnership Limited. This drawing shall not be altered or copied in whole or in part without their prior written consent

THIS DRAWING HAS BEEN PREPARED FROM SITE SURVEY INFORMATION TAKEN BY OTHERS

Contractors must check ALL dimensions on site. Only figured dimensions are to be worked from.
Discrepancies must be reported immediately to the client before proceeding. Neither IPL nor the client accepts responsibility for works undertaken or materials purchased without accurate site assessment and specific measurement

- [ ] Survey
- [ ] SO: For discussion
- [ ] S1: Fit for coordination
- [x] S2: Fit for information
- [ ] S3: Fit for internal review
- [ ] S4: Fit for construction approval
- [ ] D1: Fit for costing
- [ ] D2: Tender issue
- [ ] D3: Fit for contractor design
- [ ] D4: Fit for manufacture procurement
- [ ] A: Construction issue
- [ ] B: Partially signed-off
- [ ] AB: As built drawing

Date	Rev ID	Description
12/10/2023	P2	Planning Revision
10/07/2023	P1	Planning Issue
05/06/2023	03	Issue with Updates
15/05/2023	02	Issue for Information
29/03/2023	01	

Client Approval

- [x] *A - Approved*
- [ ] *B - Approved with Comments*
- [ ] *C - Do Not Use*

Project:
Medmerry Park - Site Redevelopment

Drawn: **JG** Date: **July'23**
Sheet Size: **A1** Scale: **1:1250**

Drawing:
Illustrative Site Constraints Plan

Drawing Subset:
Masterplan
Drawing Status: **S2** Purpose of Issue: **Information**

Sheet Number: **427.01_1000.5**
Rev: **P2**