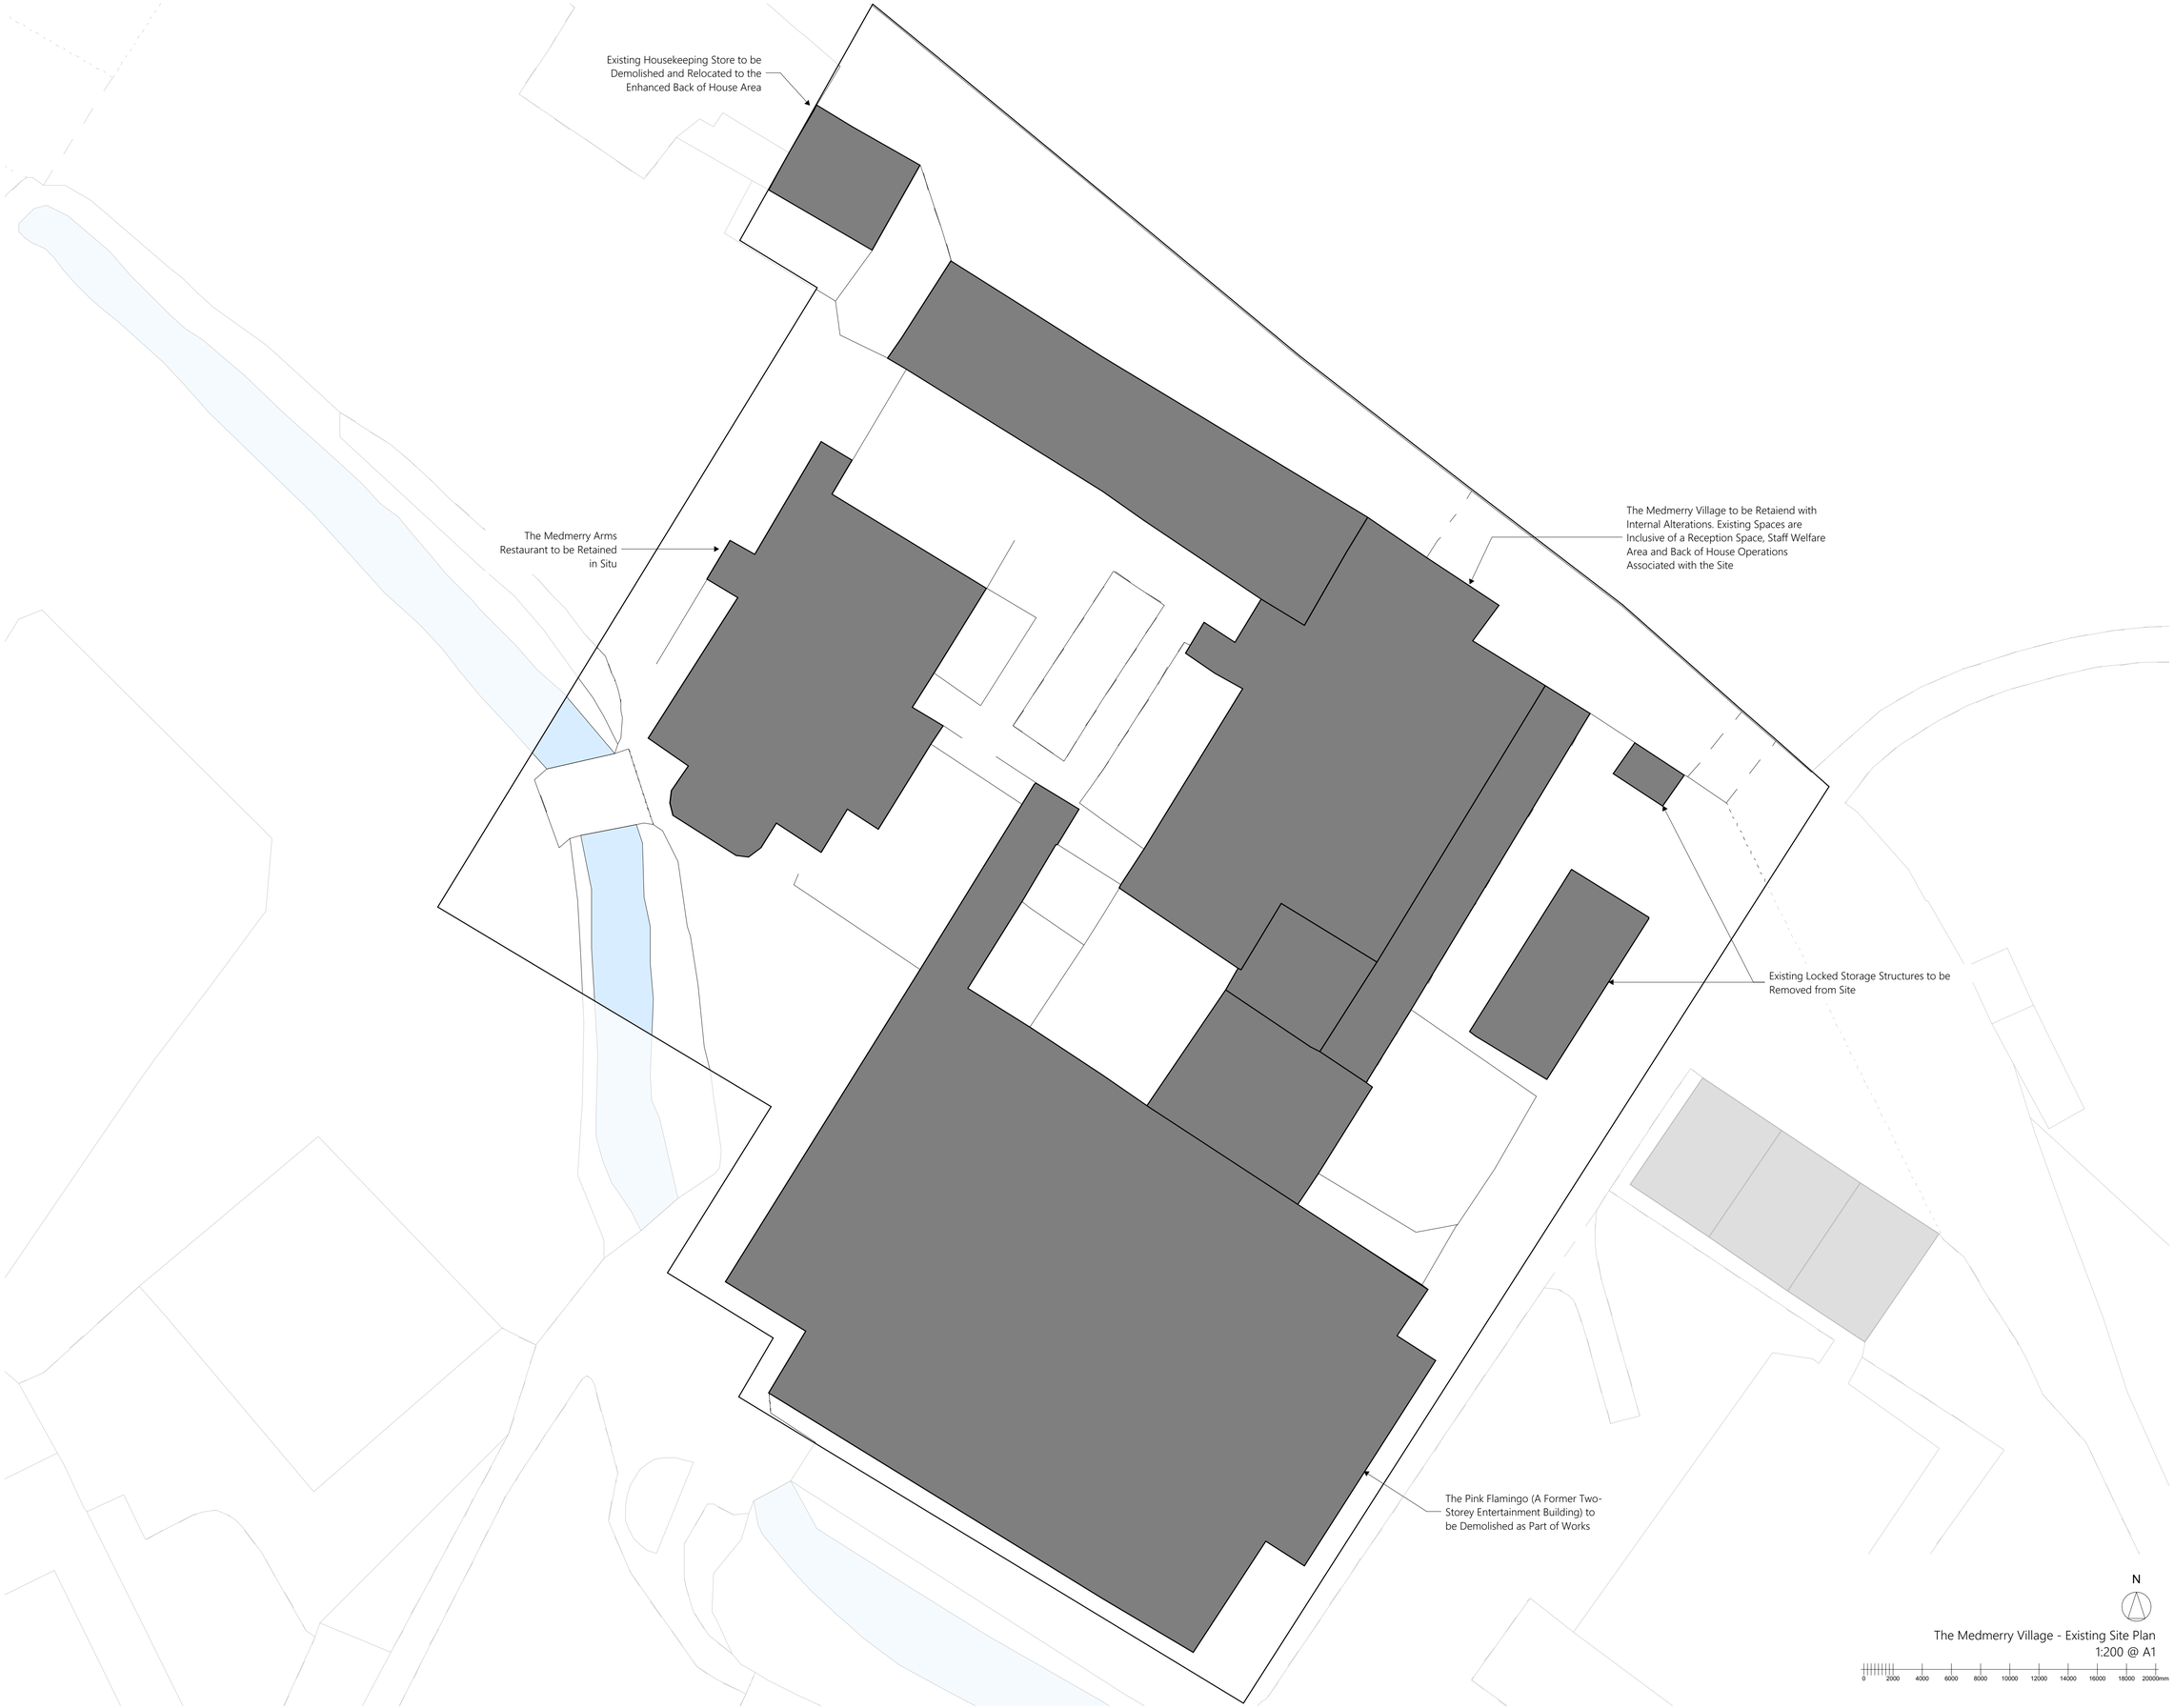

The Medmerry Village - Existing Site Plan
1:200 @ A1

Key Plan

- Site Boundary
- Land Under Ownership
- Public Right of Way

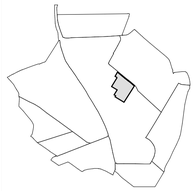

IMPORTANT NOTICE

This Drawing remains at all times in the copyright of The Inspired Partnership Limited. This drawing shall not be altered or copied in whole or in part without their prior written consent

THIS DRAWING HAS BEEN PREPARED FROM SITE SURVEY INFORMATION TAKEN BY OTHERS

Contractors must check ALL dimensions on site. Only figured dimensions are to be worked from.
Discrepancies must be reported immediately to the client before proceeding. Neither IPL nor the client accepts responsibility for works undertaken or materials purchased without accurate site assessment and specific measurement

- [ ] Survey
- [ ] SO: For discussion
- [ ] S1: Fit for coordination
- [x] S2: Fit for information
- [ ] S3: Fit for internal review
- [ ] S4: Fit for construction approval
- [ ] D1: Fit for costing
- [ ] D2: Tender issue
- [ ] D3: Fit for contractor design
- [ ] D4: Fit for manufacture procurement
- [ ] A: Construction issue
- [ ] B: Partially signed-off
- [ ] AB: As built drawing

Date	Rev ID	Description
12/10/2023	P2	Planning Revision
10/07/2023	P1	Planning Issue

Client Approval

- [x] *A - Approved*
- [ ] *B - Approved with Comments*
- [ ] *C - Do Not Use*

Project:
Medmerry Park - Site Redevelopment

Drawn: **JG** Date: **July'23**

Sheet Size: **A1** Scale: **1:200**

Drawing:
Medmerry Village Existing Site Plan

Drawing Subset:
The Medmerry Village

Drawing Status: **S2**
Purpose of Issue: **Information**

Sheet Number: **427.01_2300.2**
Rev: **P2**

Please consider the environment before printing