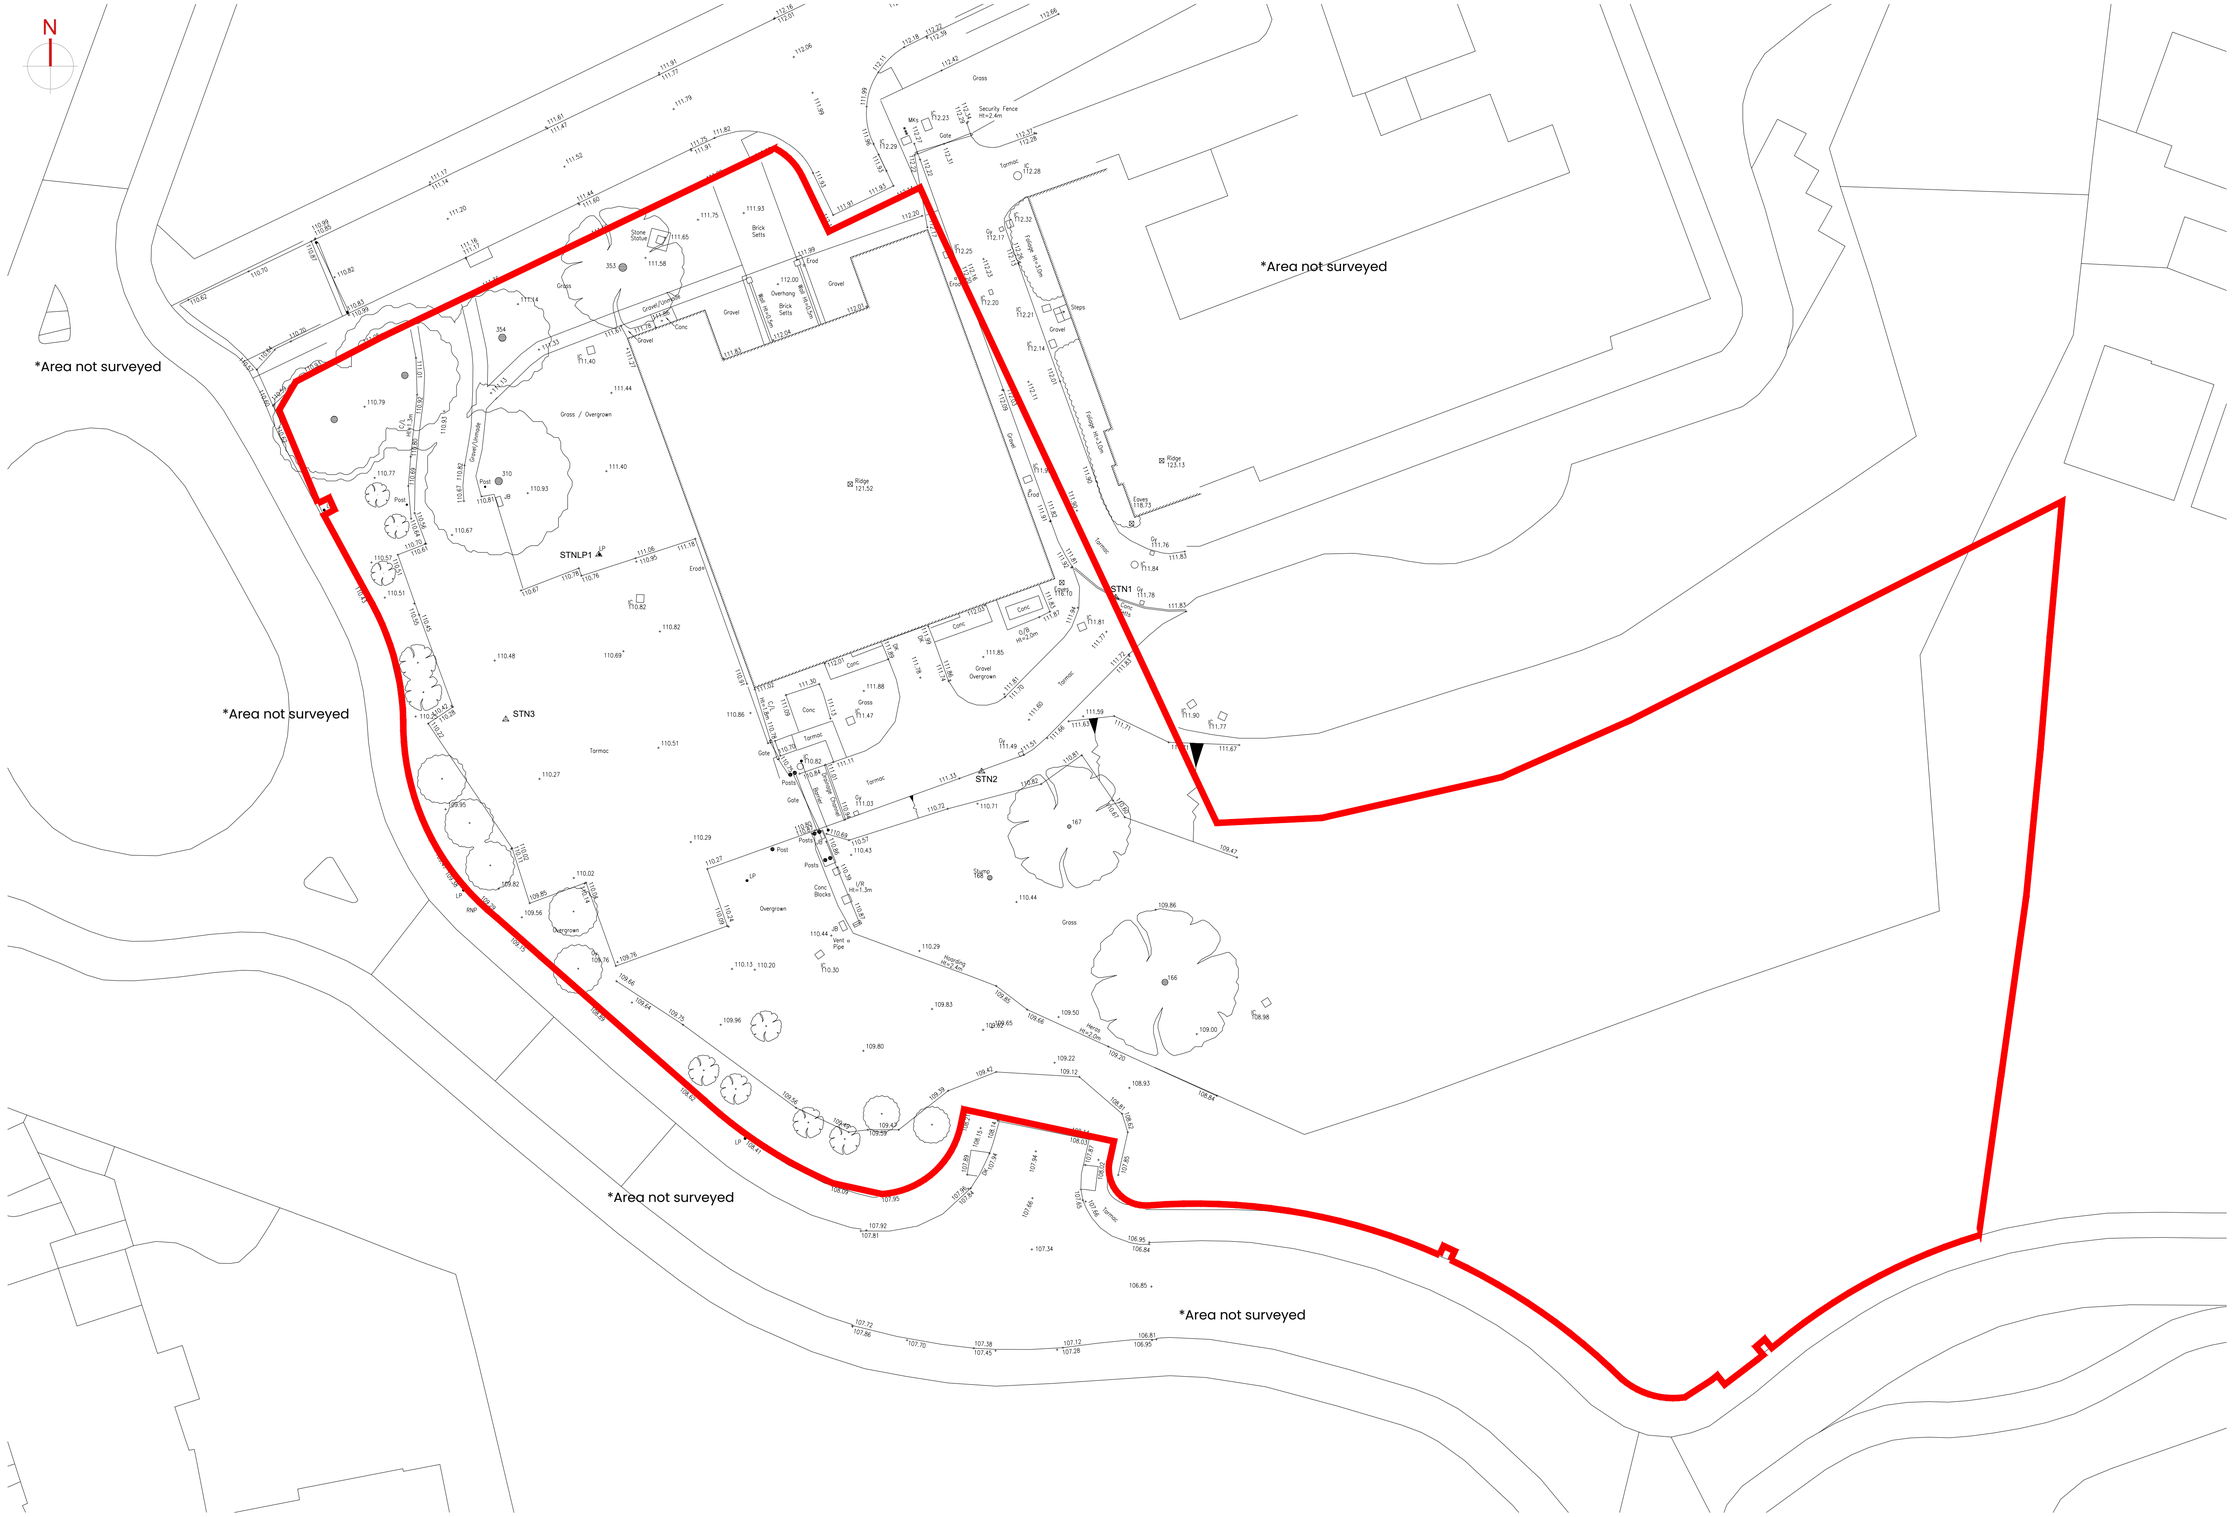

SITE PLAN

AS EXISTING

1:250

1:250 0 5m 10m 15m 20m 25m

WWW.UBIQUE-ARCHITECTS.CO.UK

GENERAL NOTES: 1. This drawing shall not be scaled. 2. All dimensions shall be checked on site, where applicable prior to commencing the work. 3. All drawings to be read in conjunction with Structural Engineer's current proposals, and all other relevant engineers' and specialists' drawings and specifications 4. All work shall conform to the current edition of the Building Regulations and any other relevant Statutory Requirements. 5. All materiel and workmanship shall conform with the relevant British Standard Specifications and Codes of Practice. 6. This drawings is the copyright of Ubique Architects and shall not be copied or reproduced without permission. 7. CDM Regulations 2015: refer to the site copy of the Health and Safety Plan.

REV	DATE	DESCRIPTION	BY	CHK
P1	19.10.23	FIRST ISSUE.	JP	-

SITE ADDRESS
NEWFOUNDLAND ROAD
DEEPCUT, GU16

CLIENT
NEWFOUNDLAND DEVELOPMENTS LTD

SCALE 1:250

SIZE A1

DRAWING STATUS
PLANNING

UBIQUE ARCHITECTS

DRAWING TITLE
EXISTING SITE PLAN

DRAWING NO.
PD-03

REVISION
P1

795 – COMMERCIAL DEVELOPMENT - DEEPCUT