Location Plan

Site Address: **Blackwells Of Norton, 122, High Street, Norton, TS20 1DS**

PlanningPortal

Date Produced: **23-Oct-2023**

Scale: **1:1250 @A3**

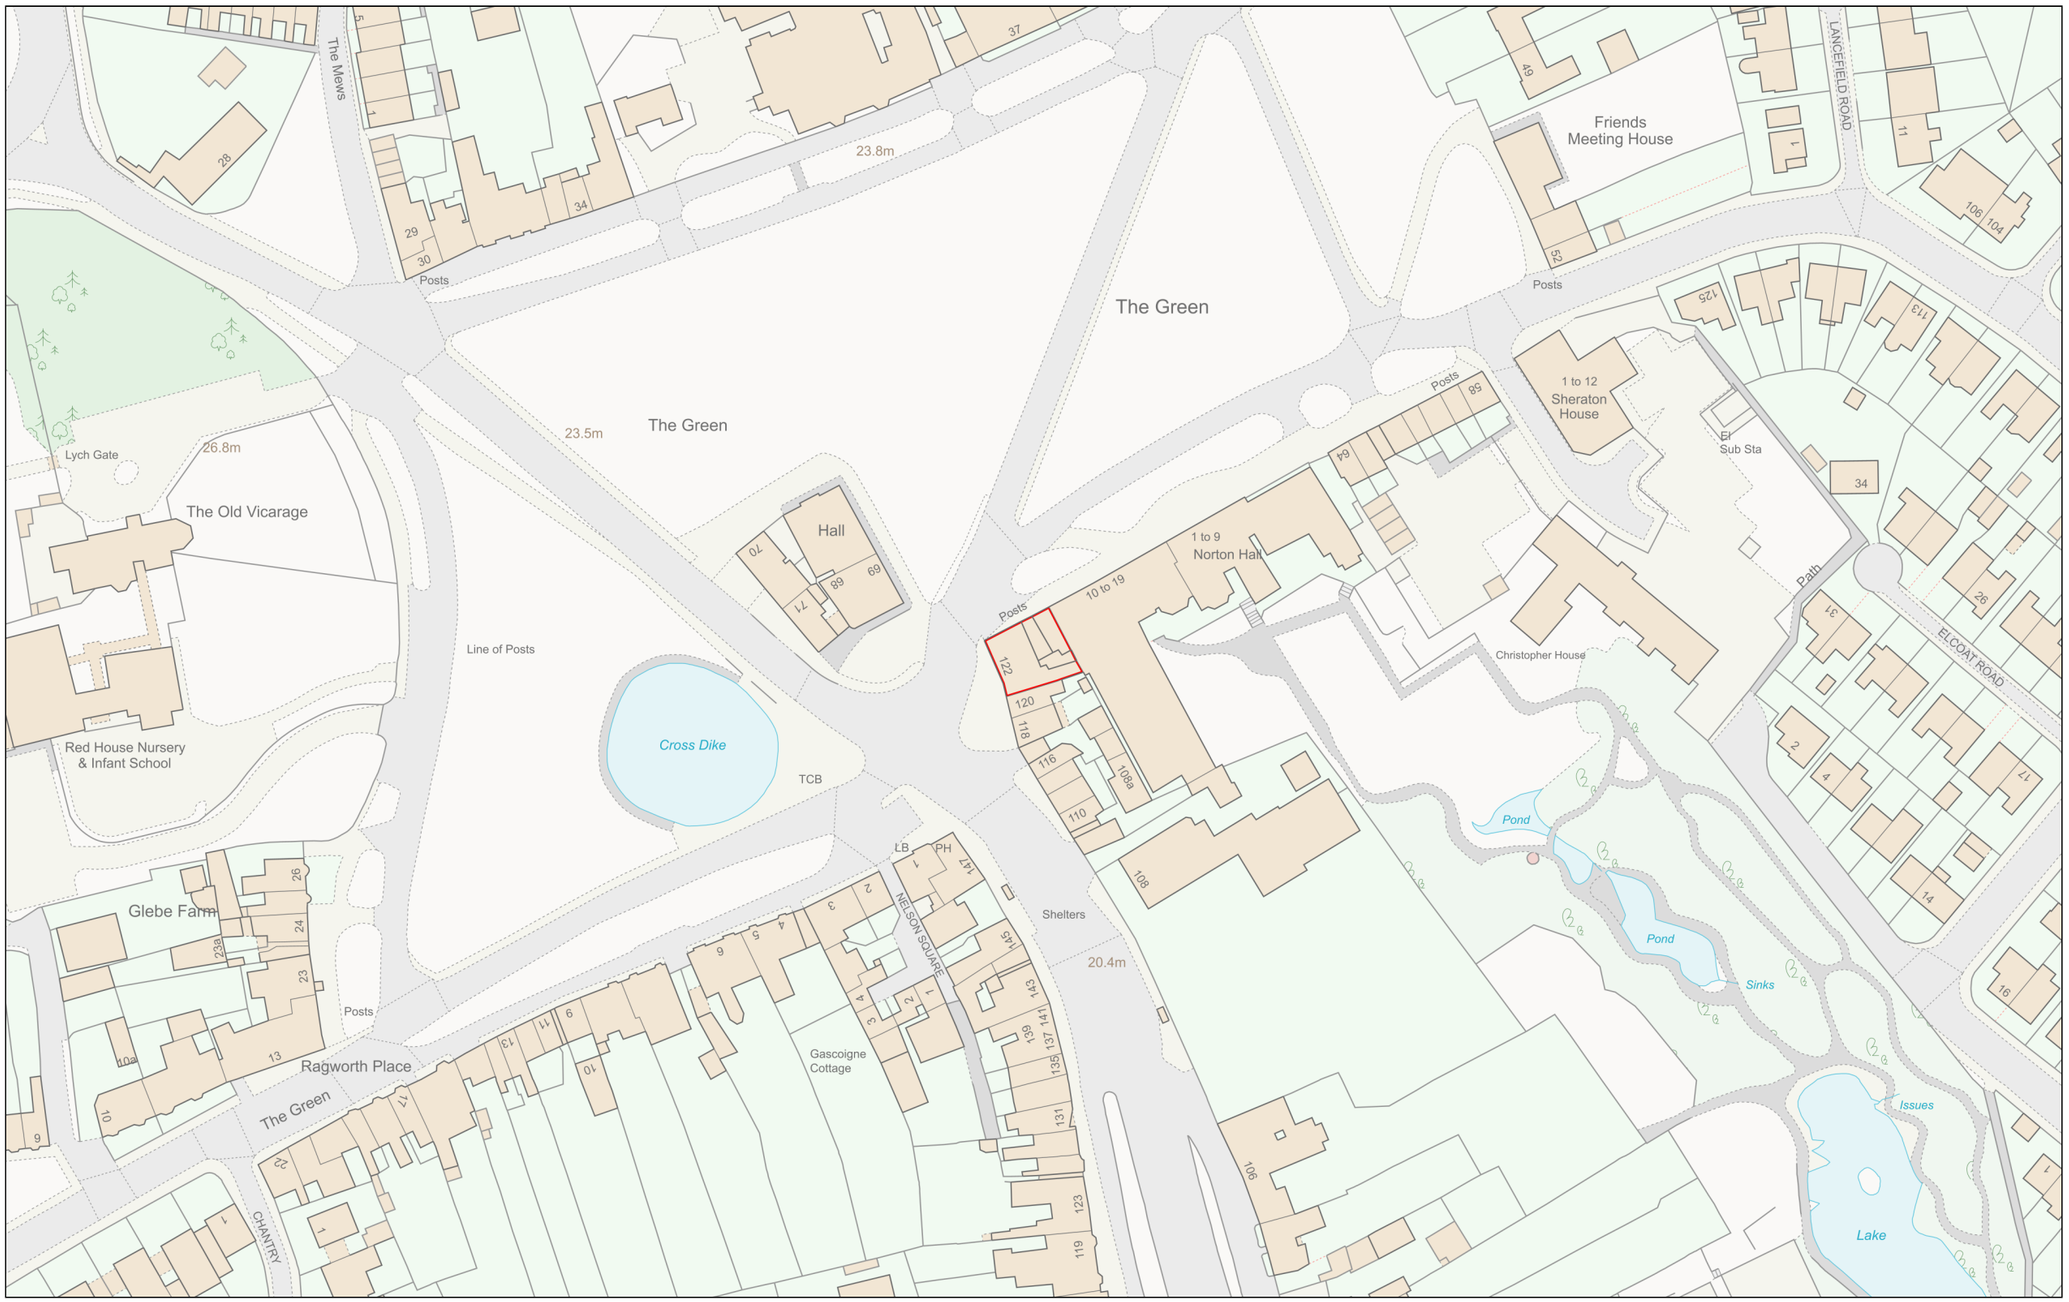

N

Planning Portal Reference: **PP-12547325v1**

0 50

Metres

Powered By TerraQuest

© Crown copyright and database rights 2023 OS 100042766