SCALE 1:100 0 2M 4M 6M 8M 10M

SCALE 1:500 0 10M 20M 30M 40M 50M

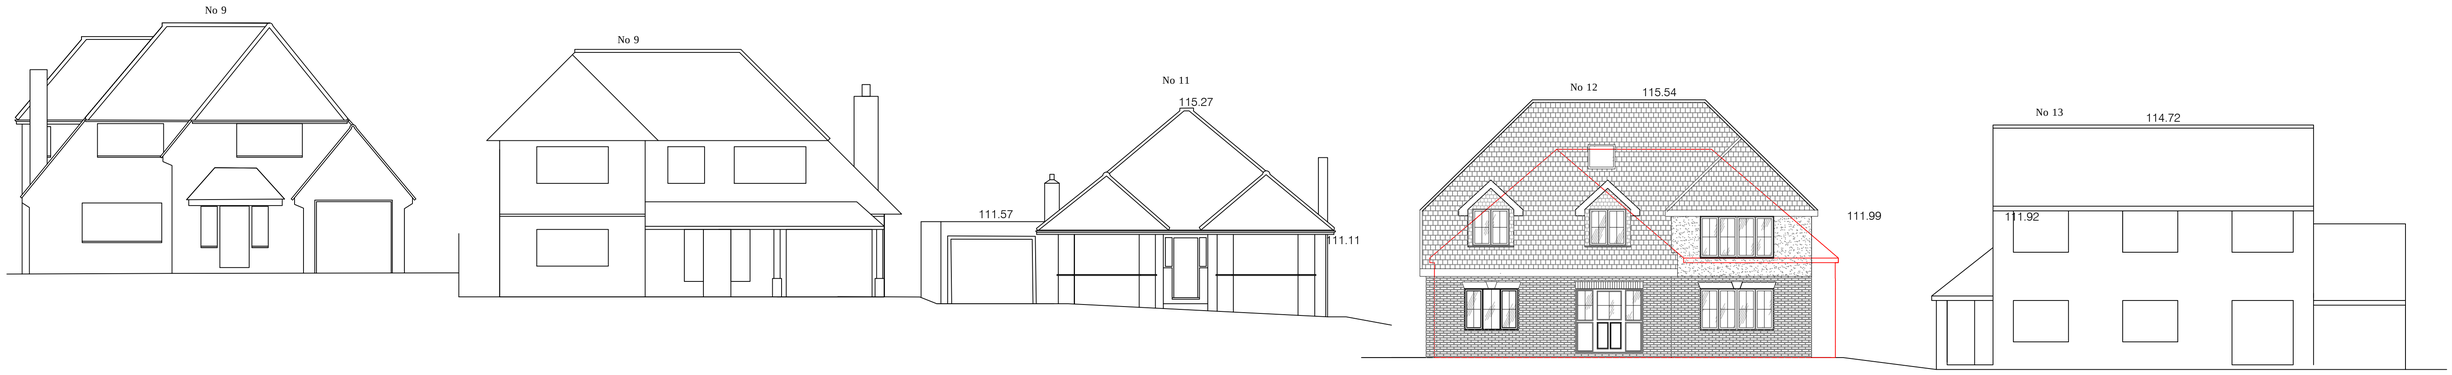

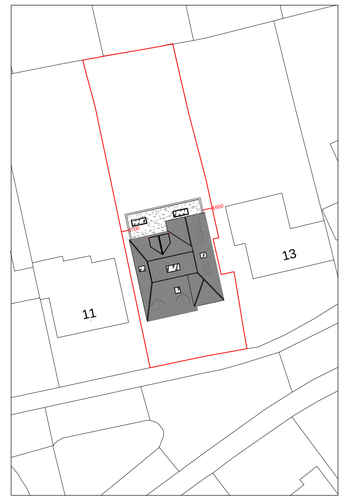

PROPOSED SITE PLAN
(SCALE 1:500)

NOT APPROVED FOR CONSTRUCTION

All measurements to be checked on site and not scaled from this drawing.
Any discrepencies to be reported to The White House Design LTD.
Party wall (etc) act 1997 to be agreed with adjoining neighbours prior to commencing.
All works to the satisfaction of local authority inspector.
No deviation from these drawing what so ever,
unless agreed in writing with The White House Design LTD.

DESCRIPTION

PROPOSED STREET SCENE

THE WHITE HOUSE DESIGN LTD

ARCHITECTURAL CONSULTANTS
& STRUCTURAL ENGINEERS
7 PROGRESS BUSINESS CENTRE
WHITTLE PARKWAY SLOUGH BERKSHIRE SL1 6DQ
TEL: 01628 660 444

SITE ADDRESS:

12 GROVEWOOD CLOSE
CHORLEYWOOD
WD3 5PU

REVISIONS			
DATE: 10-10-2023			**DRAWN BY:** MH
SCALE: 1:100, 1:500 @ A1			**CHECKED BY:**
DRAWING TITLE: PLANNING			**DRAWING NUMBER:** MH/12/2023/B