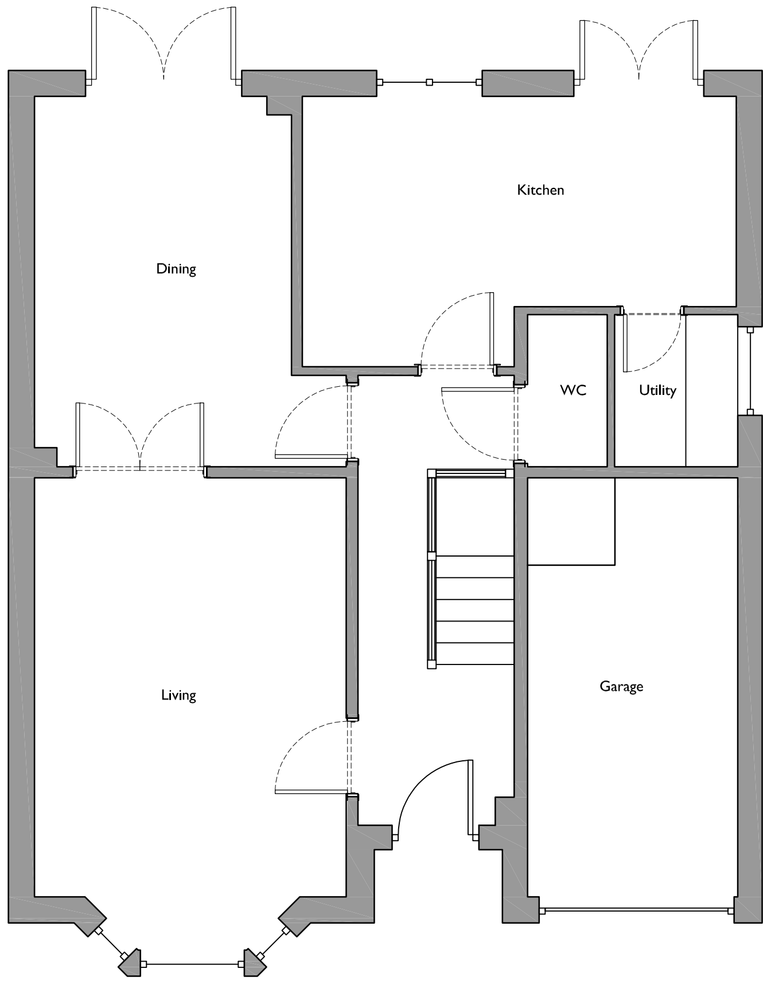

Ground Floor Plan - Existing

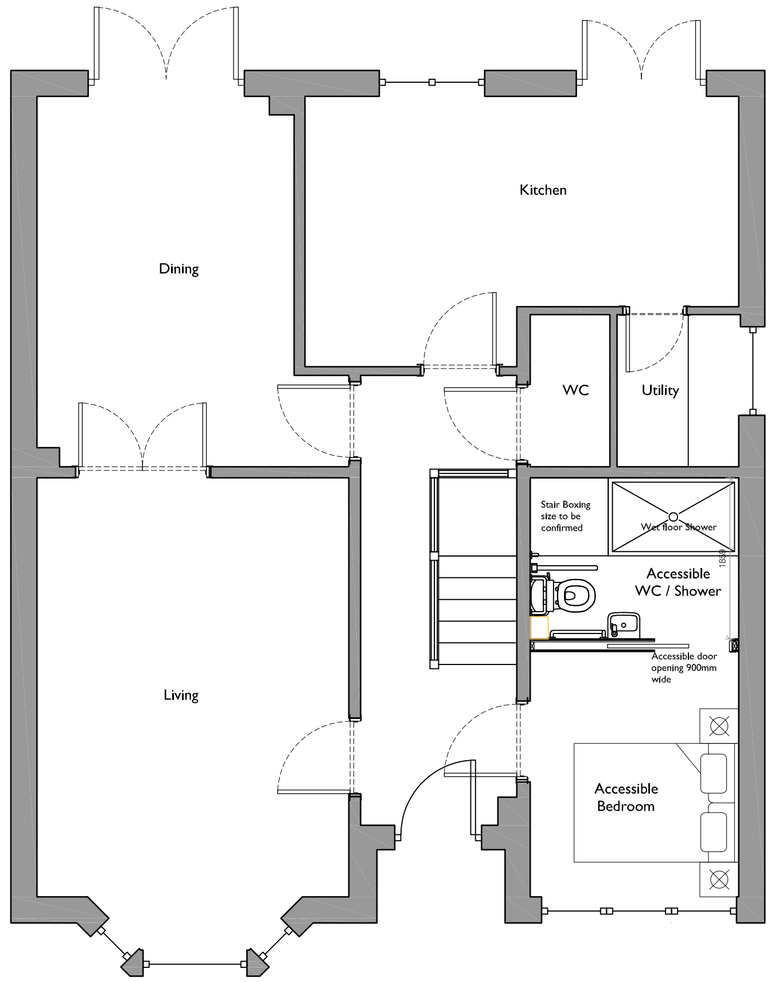

Ground Floor Plan - Proposed
Scale 1:50

Front Elevation - Existing
Scale 1:50

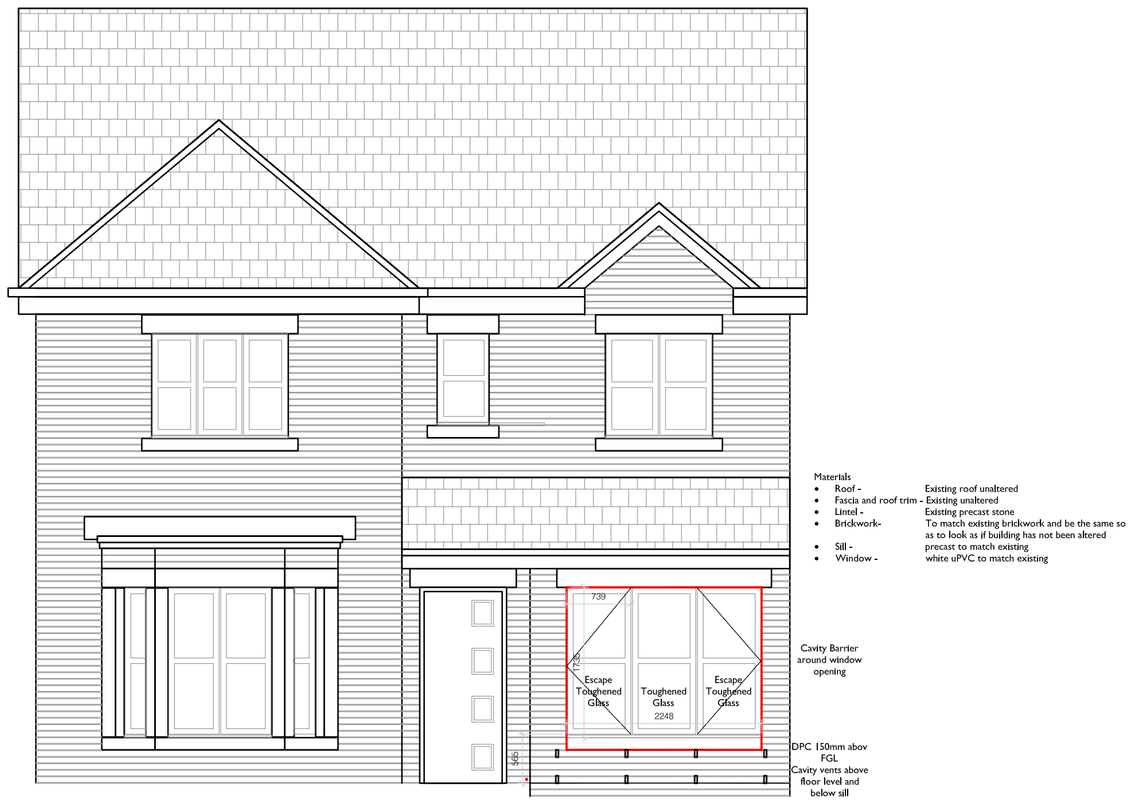

Front Elevation - Proposed
Scale 1:50

0 5 10

AiCM Scotland Limited
Architects, Interior Designers
Construction Design & Management
Telephone: 07770 432 759
E-mail: mail@aicm.co.uk

project title:
Alteration to Garage to provide Accessible Bedroom and WC/Shower
22 Morven Drive
Wishaw

drawing title:
Ground Floor Plan & Front Elevation

issue stage:

date:	drawn:	scale @ A3:
Nov 23	dgf	as noted

drawing number:	revision:
s23-768 AL(0)300	A