Do Not Scale Dimensions From Drawing

Rev.	Date	Description

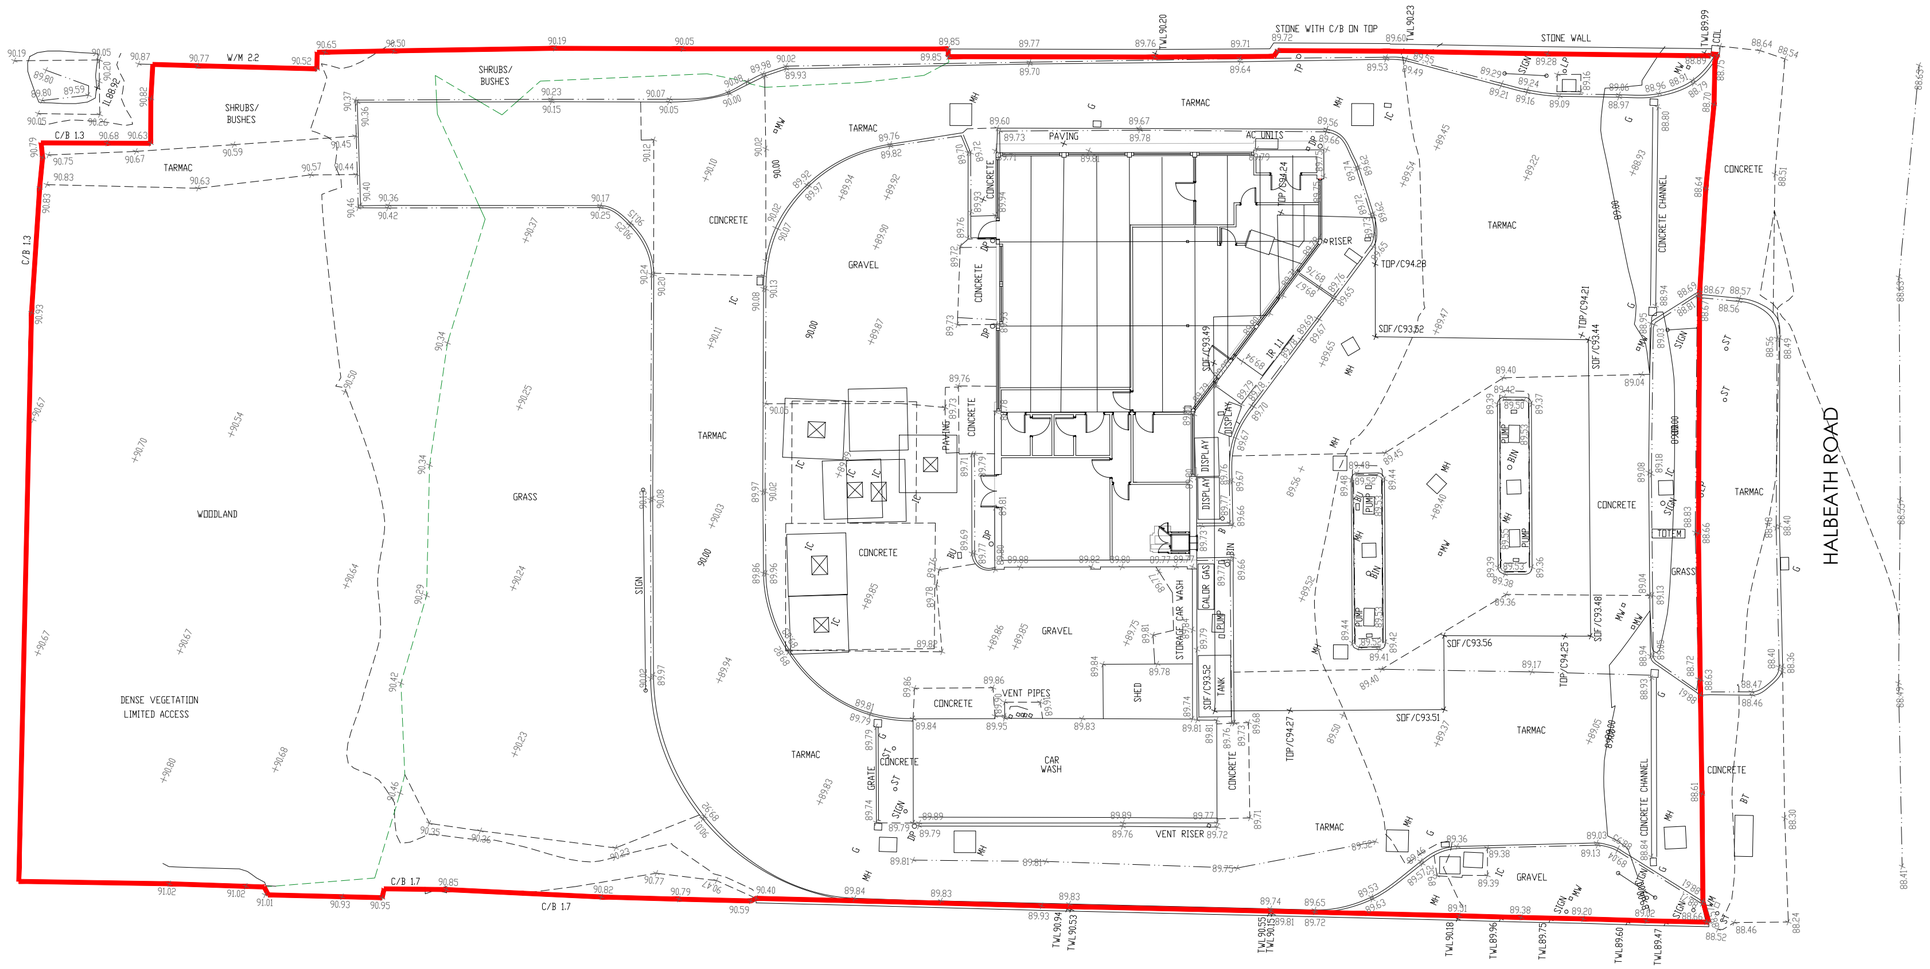

0 5 10 15 20 25 30

SCALE (METRES)

Existing Site Levels
1:200@A2

LEGEND

SITE BOUNDARY

EXISTING TANKS:

1	SUPER UNLEADED
2	DIESEL
3	SUPER DIESEL
4	UNLEADED
5	UNKNOWN
NVP	SOILED

AMCA ARCHITECTS
Castlecroft Business Centre Tom Johnston Road
Dundee DD4 8XD
T: 01382 774111 F: 01382 739382
mail@amcaarchitect.co.uk

Job
Garvock Filling Station
86 Halbeath Road
Dunfermline
KY12 7RS

Drawing
Existing Site Levels

Date	Scale
20 August 2020	1:200 @ A2

Job No	Drwg No	Rev
3891	PL_013	-

CAD Ref: xref_existing_site