NORTH ELEVATION

WEST ELEVATION

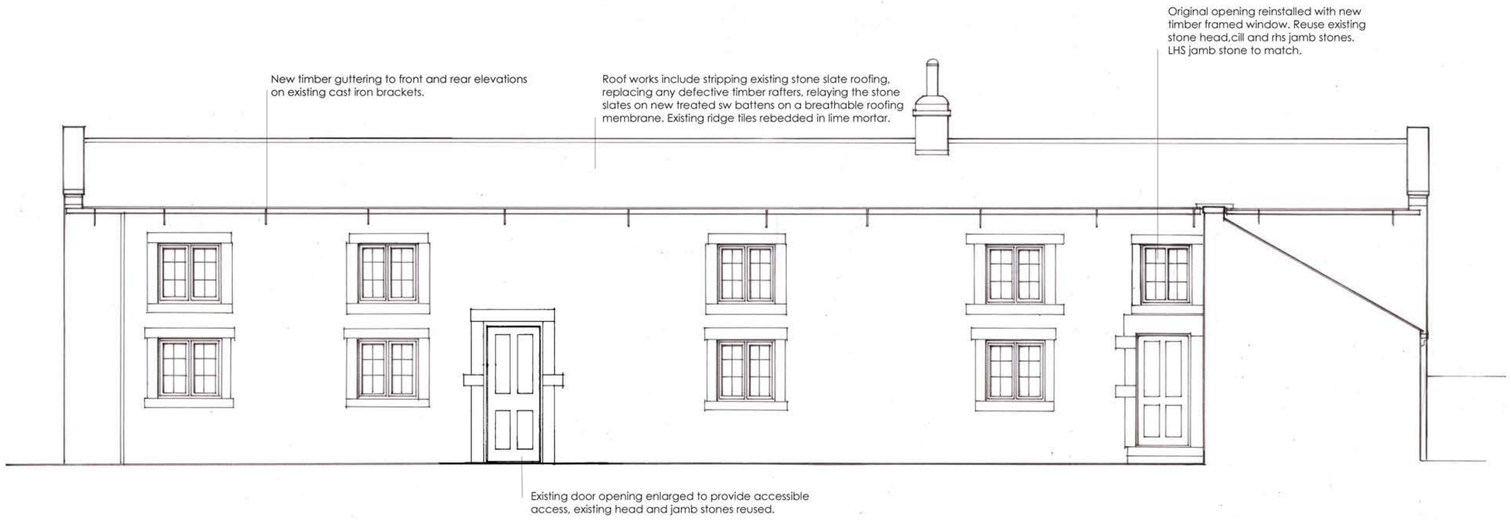

SOUTH ELEVATION

0 1 2 3 4 5 10 Metres

Rev	Des	By	Date	Ch	Rev	Des	By	Date	Ch	Rev	Des	By	Date	Ch	Rev	Des	By	Date	Ch

Notes:
Contractor must verify all dimensions on site before commencing any work or shop drawings. If this drawing exceeds the quantities taken in any way the Architects are to be informed before the work is initiated. Do not scale off this drawing. Drawings based on Ordnance Survey and / or existing record drawings - design and drawing content subject to Site Survey, Structural Survey, Site Investigations, Planning and Statutory Requirements and Approvals. Authorised reproduction from Ordnance Survey Map with permission of the Controller of Her Majesty's Stationery Office. Crown Copyright reserved.

think architecture

Project: **3 NAP YARD (BRAMBLE COTTAGE) HAREWOOD ESTATE**
Drawing Status: **planning**
Title: **PROPOSED ELEVATIONS**
Job No. **19_012**
Drawn By: **SS**
Checked By:
Drawing No: **19_012(20)005**
Scale: **1:50@A1**
Date: **Nov 2023**
Revision: