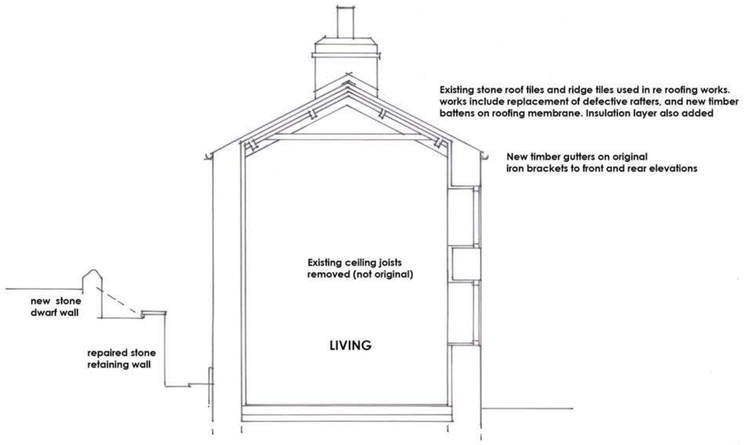

SECTION THROUGH LIVING ROOM

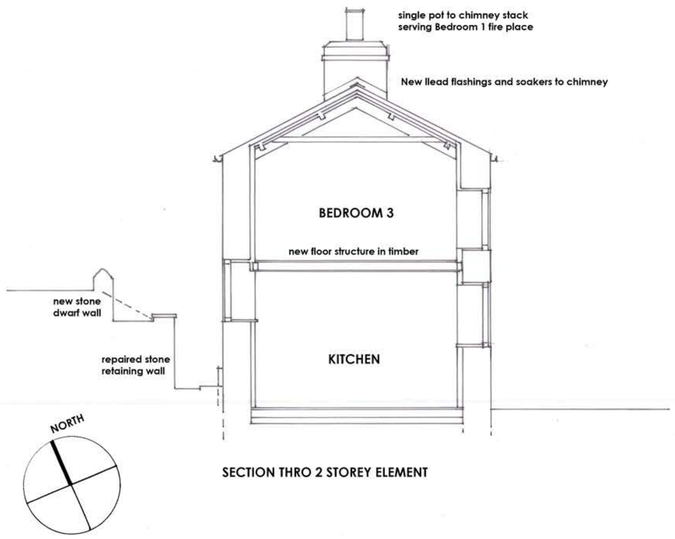

SECTION THRO 2 STOREY ELEMENT

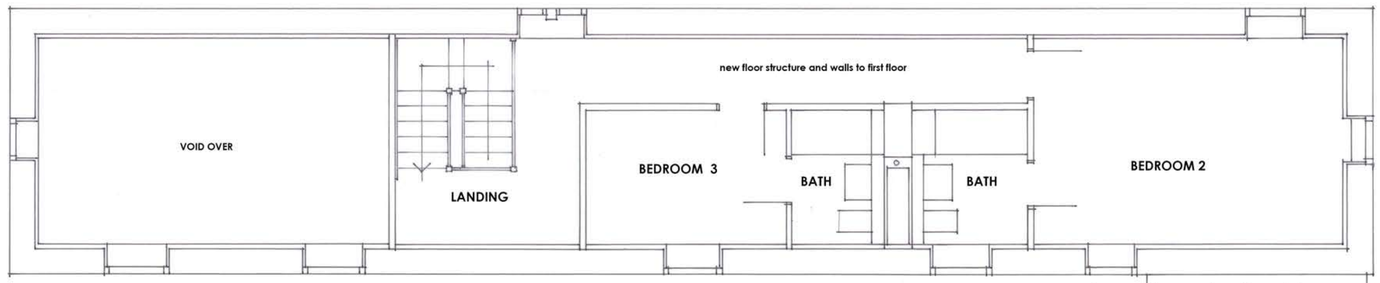

FIRST FLOOR

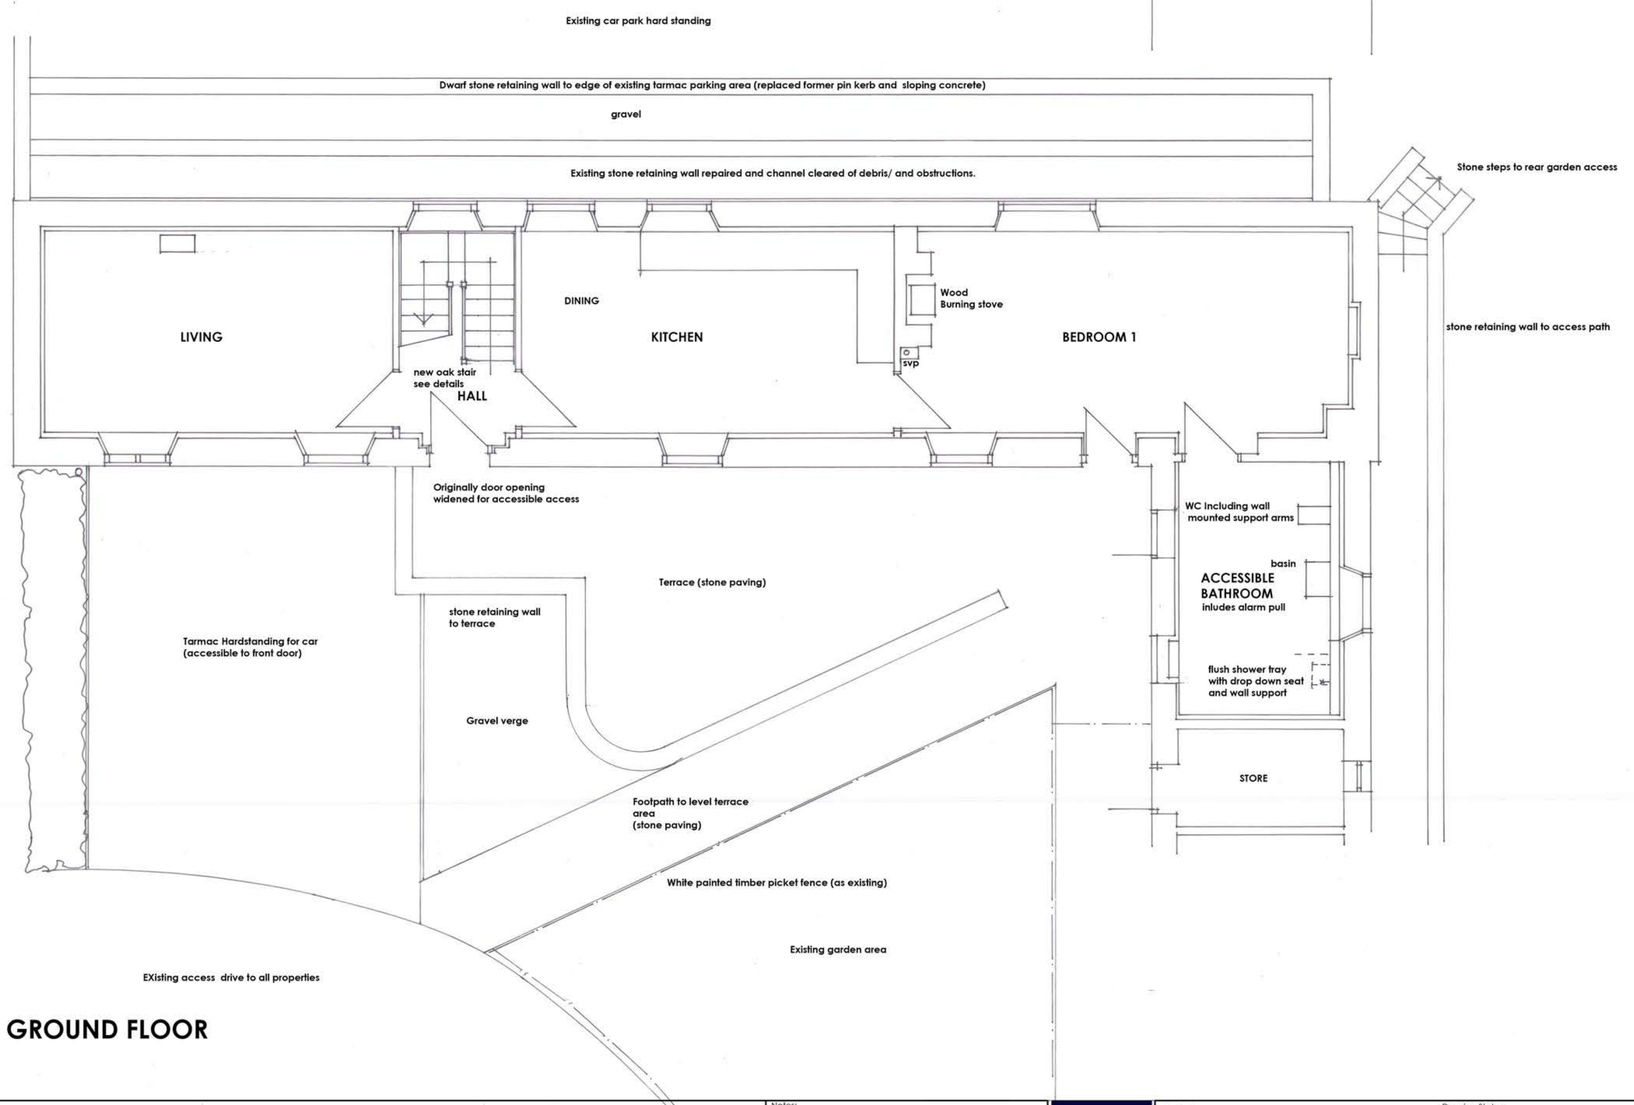

GROUND FLOOR

NORTH

0 1 2 3 4 5 10 metres

Rev	Des	By	Date	Ch	Rev	Des	By	Date	Ch	Rev	Des	By	Date	Ch	Rev	Des	By	Date	Ch

Notes:
Contractor must verify all dimensions on site before commencing any work or shop drawings. If this drawing exceeds the quantities taken in any way the Architects are to be informed before the work is initiated. Do not scale off this drawing. Drawings based on Ordnance Survey and / or existing record drawings - design and drawing content subject to Site Survey, Structural Survey, Site Investigations, Planning and Statutory Requirements and Approvals. Authorised reproduction from Ordnance Survey Map with permission of the Controller of Her Majesty's Stationery Office. Crown Copyright reserved.

think architecture

Project: 3 NAPS YARD (BRAMBLE COTTAGE), HAREWOOD ESTATE		Drawing Status: Planning	
Title: PROPOSED GROUND & FIRST FLOOR PLANS and SECTIONS	Job No. 19_012	Drawn By: SS	Checked By:
Drawing No: 19_012(20)004	Scale: 1:50@A1	Date: Nov 2023	Revision: