NORTH ELEVATION

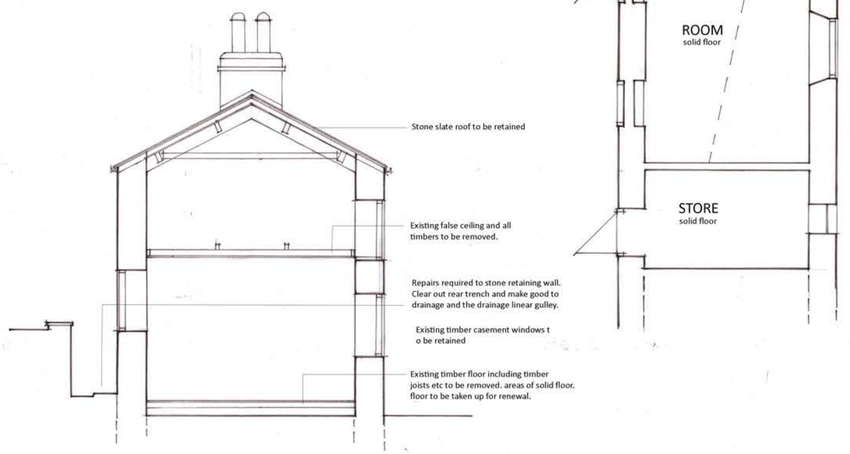

TYPICAL SECTION

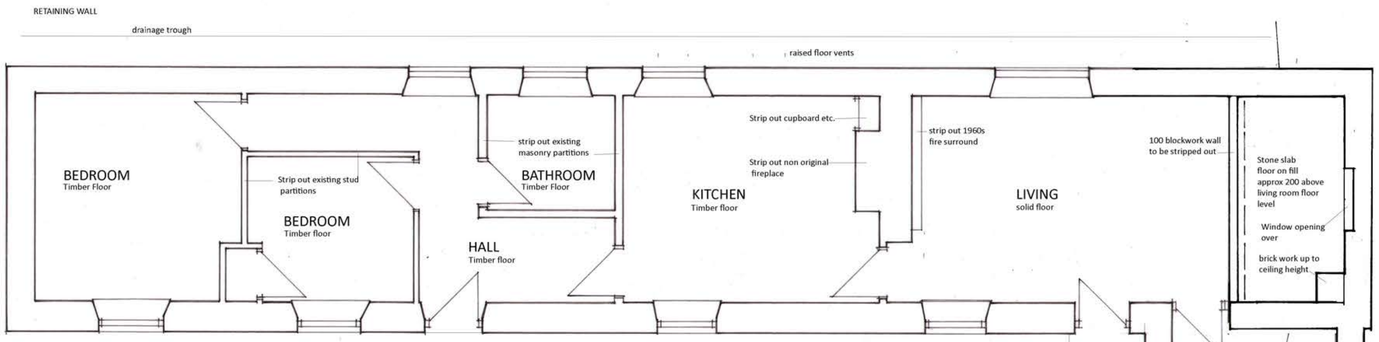

GROUND FLOOR PLAN

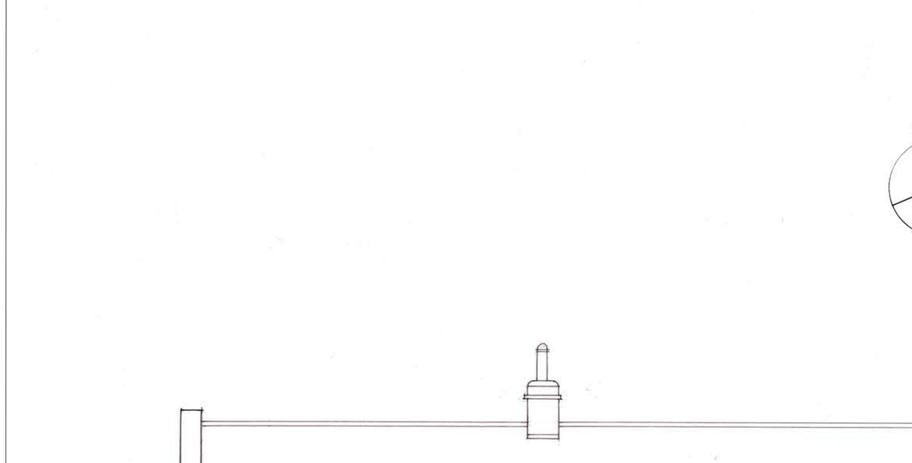

EAST ELEVATION

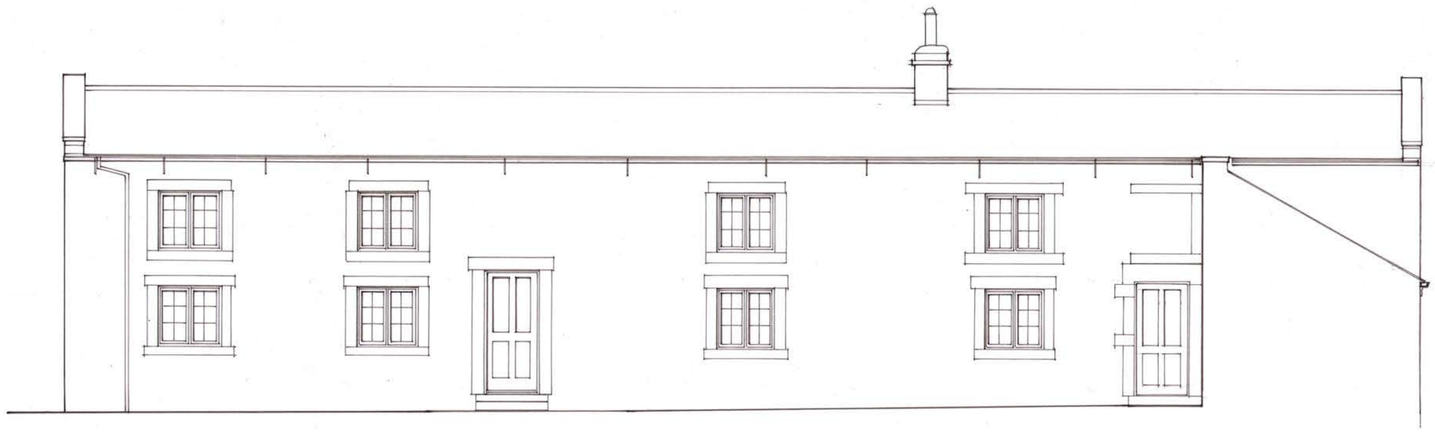

SOUTH ELEVATION

0 1 2 3 4 5

Rev	Des	By	Date	Ch	Rev	Des	By	Date	Ch	Rev	Des	By	Date	Ch	Rev	Des	By	Date	Ch

Notes:
Contractor must verify all dimensions on site before commencing any work or shop drawings. If this drawing exceeds the quantities taken in any way the Architects are to be informed before the work is initiated. Do not scale off this drawing. Drawings based on Ordnance Survey and / or existing record drawings - design and drawing content subject to Site Survey, Structural Survey, Site investigations, Planning and Statutory Requirements and Approvals. Authorised reproduction from Ordnance Survey Map with permission of the Controller of Her Majesty's Stationery Office. Crown Copyright reserved.

think architecture

Project: 3 KNAP YARD, HAREWOOD ESTATE

Drawing Status:

Title: EXISTING PLAN , SECTION & ELEVATIONS

Job No. 19-012

Drawn By: SS

Checked By:

Drawing No: 19_012(00)001

Scale: 1:50@A1

Date: May 2019

Revision: