Roof materials key

Fatrafol grey UPVC membrane 1.

Cupa dark grey natural slate 2.

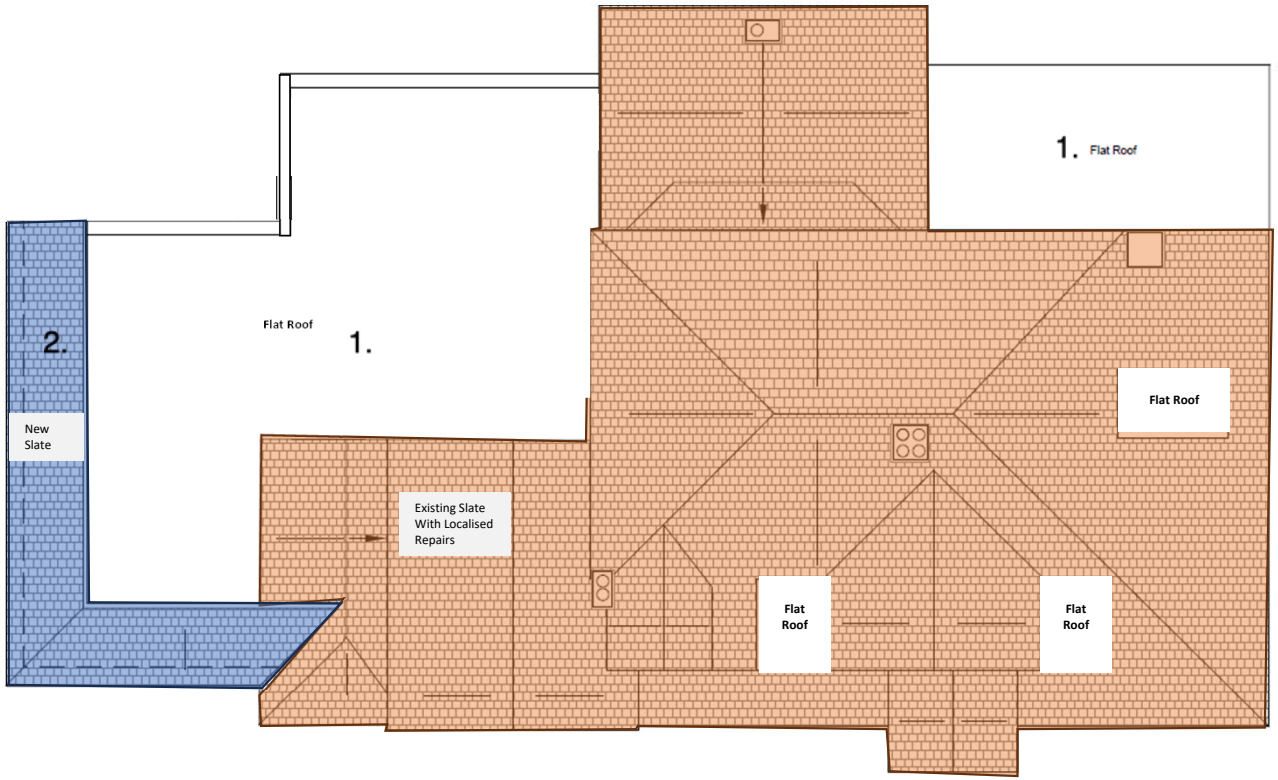

PROPOSED ROOF PLAN - C-STORE (CONVERSION)
SCALE 1:100 @ A3

1:100 scale

0 1m 2m 3m 4m 5m

NOTES

GENERAL NOTES:
1. THIS DRAWING IS TO BE READ IN CONJUNCTION WITH THE OTHER RELEVANT CONSULTANTS DRAWINGS.
2.ALL FINISHES ARE TO CONFORM TO THE CURRENT BUILDING REGULATIONS.
3. REFER TO A SEPARATE DOCUMENT FOR THE DESIGNERS RISK ASSESSMENT.
4. ALL WORKS OR MATERIALS INDICATED ON THIS DRAWING ARE TO BE TO THE LATEST RELEVANT BRITISH STANDARDS AND CARRIED OUT IN ACCORDANCE WITH THE BRITISH STANDARDS CODES OF PRACTICE OR RECOGNISED INSTITUTE OR TRADE ASSOCIATION RECOMMENDATIONS AND PUBLICATIONS.

P2	Nov 2022	Revised layout	AC
P1	Nov 2022	Preliminary	AC

PLC ARCHITECTS
Lansdowne House
25-26 Hampshire Terrace
Portsmouth PO1 2QF
Hampshire England
Tel: (023) 92 755 333
E-Mail: admin@plcarchitects.com
Web: www.plcarchitects.com

Client:
Red Oak Taverns Ltd

Project:
Lord Hill,
Market Drayton
TF9 3DU

Drawing Title:
Proposed Roof Plan - C-Store - Conversion

Drawn By	Date	Checked By	Date	Approved By	Date
AC	Nov '22				

Drawing No.	Revision	Scale
22.3378.102	P2	As shown @ A3

PLC ARCHITECTS © COPYRIGHT RESERVED 2021
NOT TO BE SCALED. DIMENSIONS TO BE CHECKED ON SITE
SCALING ONLY FOR LOCAL AUTHORITY PURPOSES