A1

(c) Crown Copyright and Database Rights 2022 OS 100060020

LOCATION PLAN @ 1:1250

N

SCALE BAR 1:200

0 10 20 30 40

SCALE BAR 1:1250

0 25 50 100 200

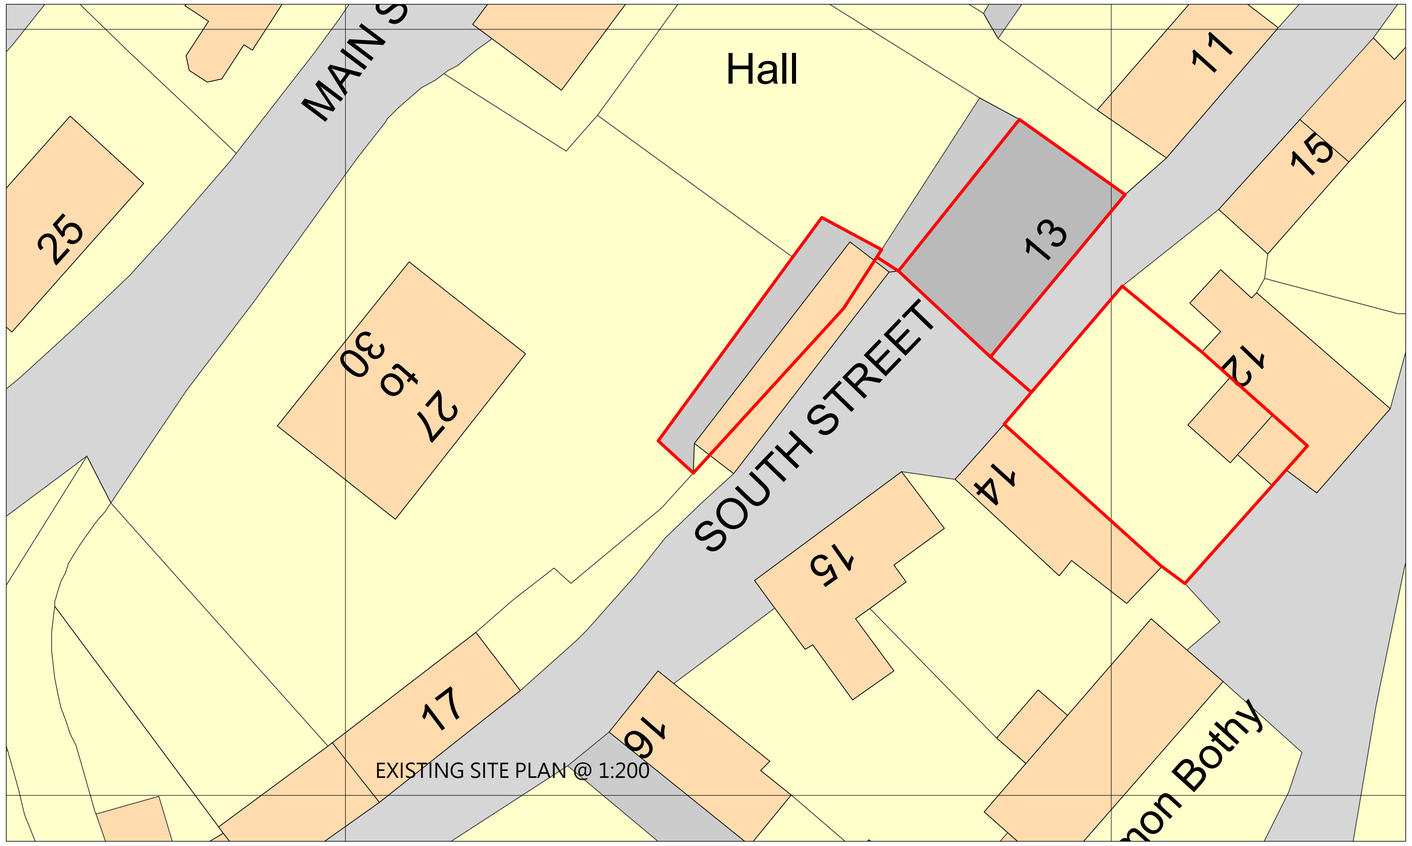

EXISTING SITE PLAN @ 1:200

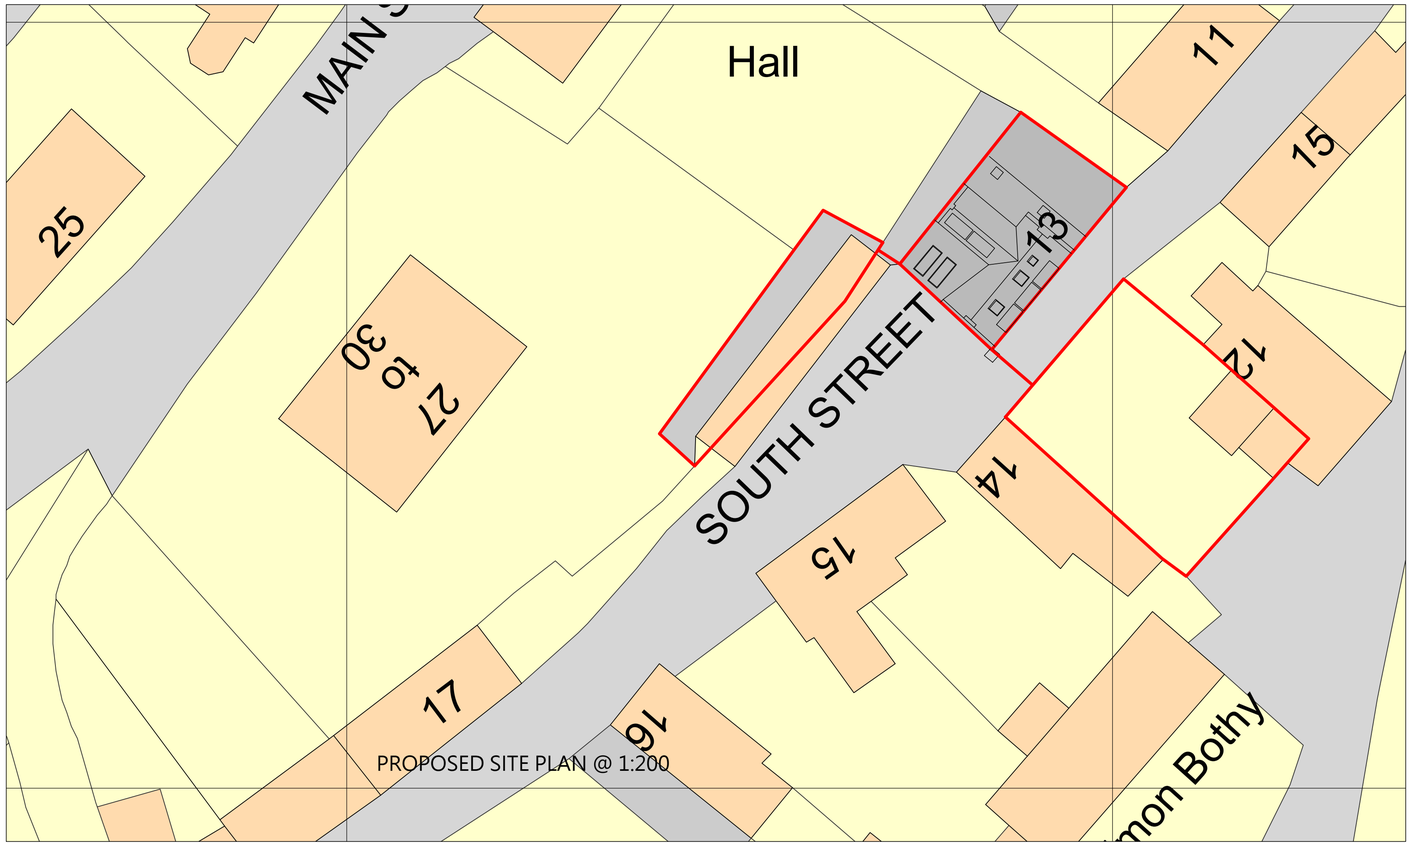

PROPOSED SITE PLAN @ 1:200

REVISIONS

#	Date	Description

#	Date	Description
A	08/12/23	Red line boundaries made continuous at request of Planning Service

inspired design & development ltd
Design Studio
27 Evan St.
Stonehaven
AB39 2EQ
Tel: 01569 764183
mail@idd-ltd.co.uk
RICS

Client: Mr R. Jackson

Project: Dolphin Cottage, Johnshaven

Drawing Title: Site & Location Plan

Drawn by:	AS
Checked by:	
Scale:	1:50
Date:	04/12/2023

Ref: 221/2022

Dwg No: P01 Rev: A

Planning

Under no circumstances are drawings to be scaled from.
Contact IDD regarding any queries.
This drawing is copyright, all rights reserved.