Stanfords VectorMap

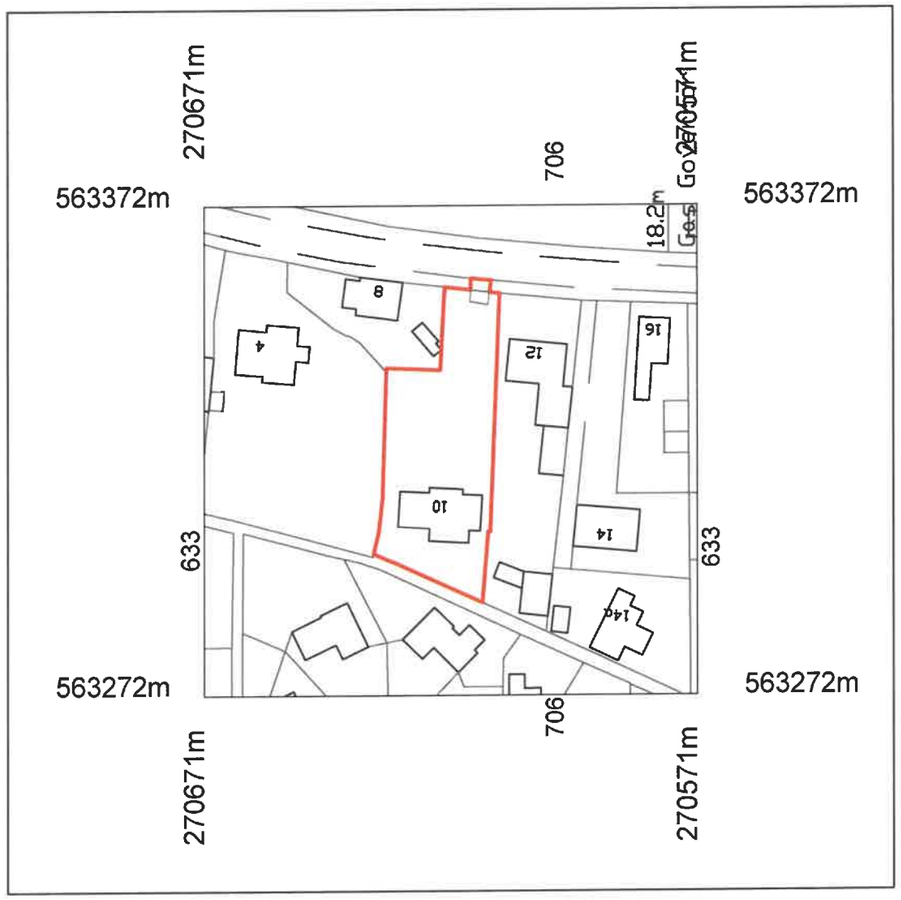

20 0 20 40 60 80 100

Metres

Order Item:
OI159295592955

© Crown copyright and database rights 2023 OS 100035409

Reproduction in whole or in part is prohibited without the permission of Ordnance Survey.

N

Contract : EXTENSION & ALTERATIONS TO SUNNINGDALE LODGE, 10 COLLINS HILL, FORDHAM, ELY, CAMBS.	Title : LOCATION PLAN	These drawings are the COPYRIGHT of Greg Saberton Design. Unauthorised copying is not permitted.	Revisions : -	Scale : 1 : 1250 Date : NOV 2023 Drawing Number : 01 / 3078 / 23	GREG SABERTON DESIGN ARCHITECTURAL DESIGN CONSULTANCY Tom's Hole Barn, Branch Bank, Prickwillow, Ely, Cambridgeshire, CB7 4UR Tel/Fax : 01353 687999 Email : greg@gregsabertondesign.co.uk