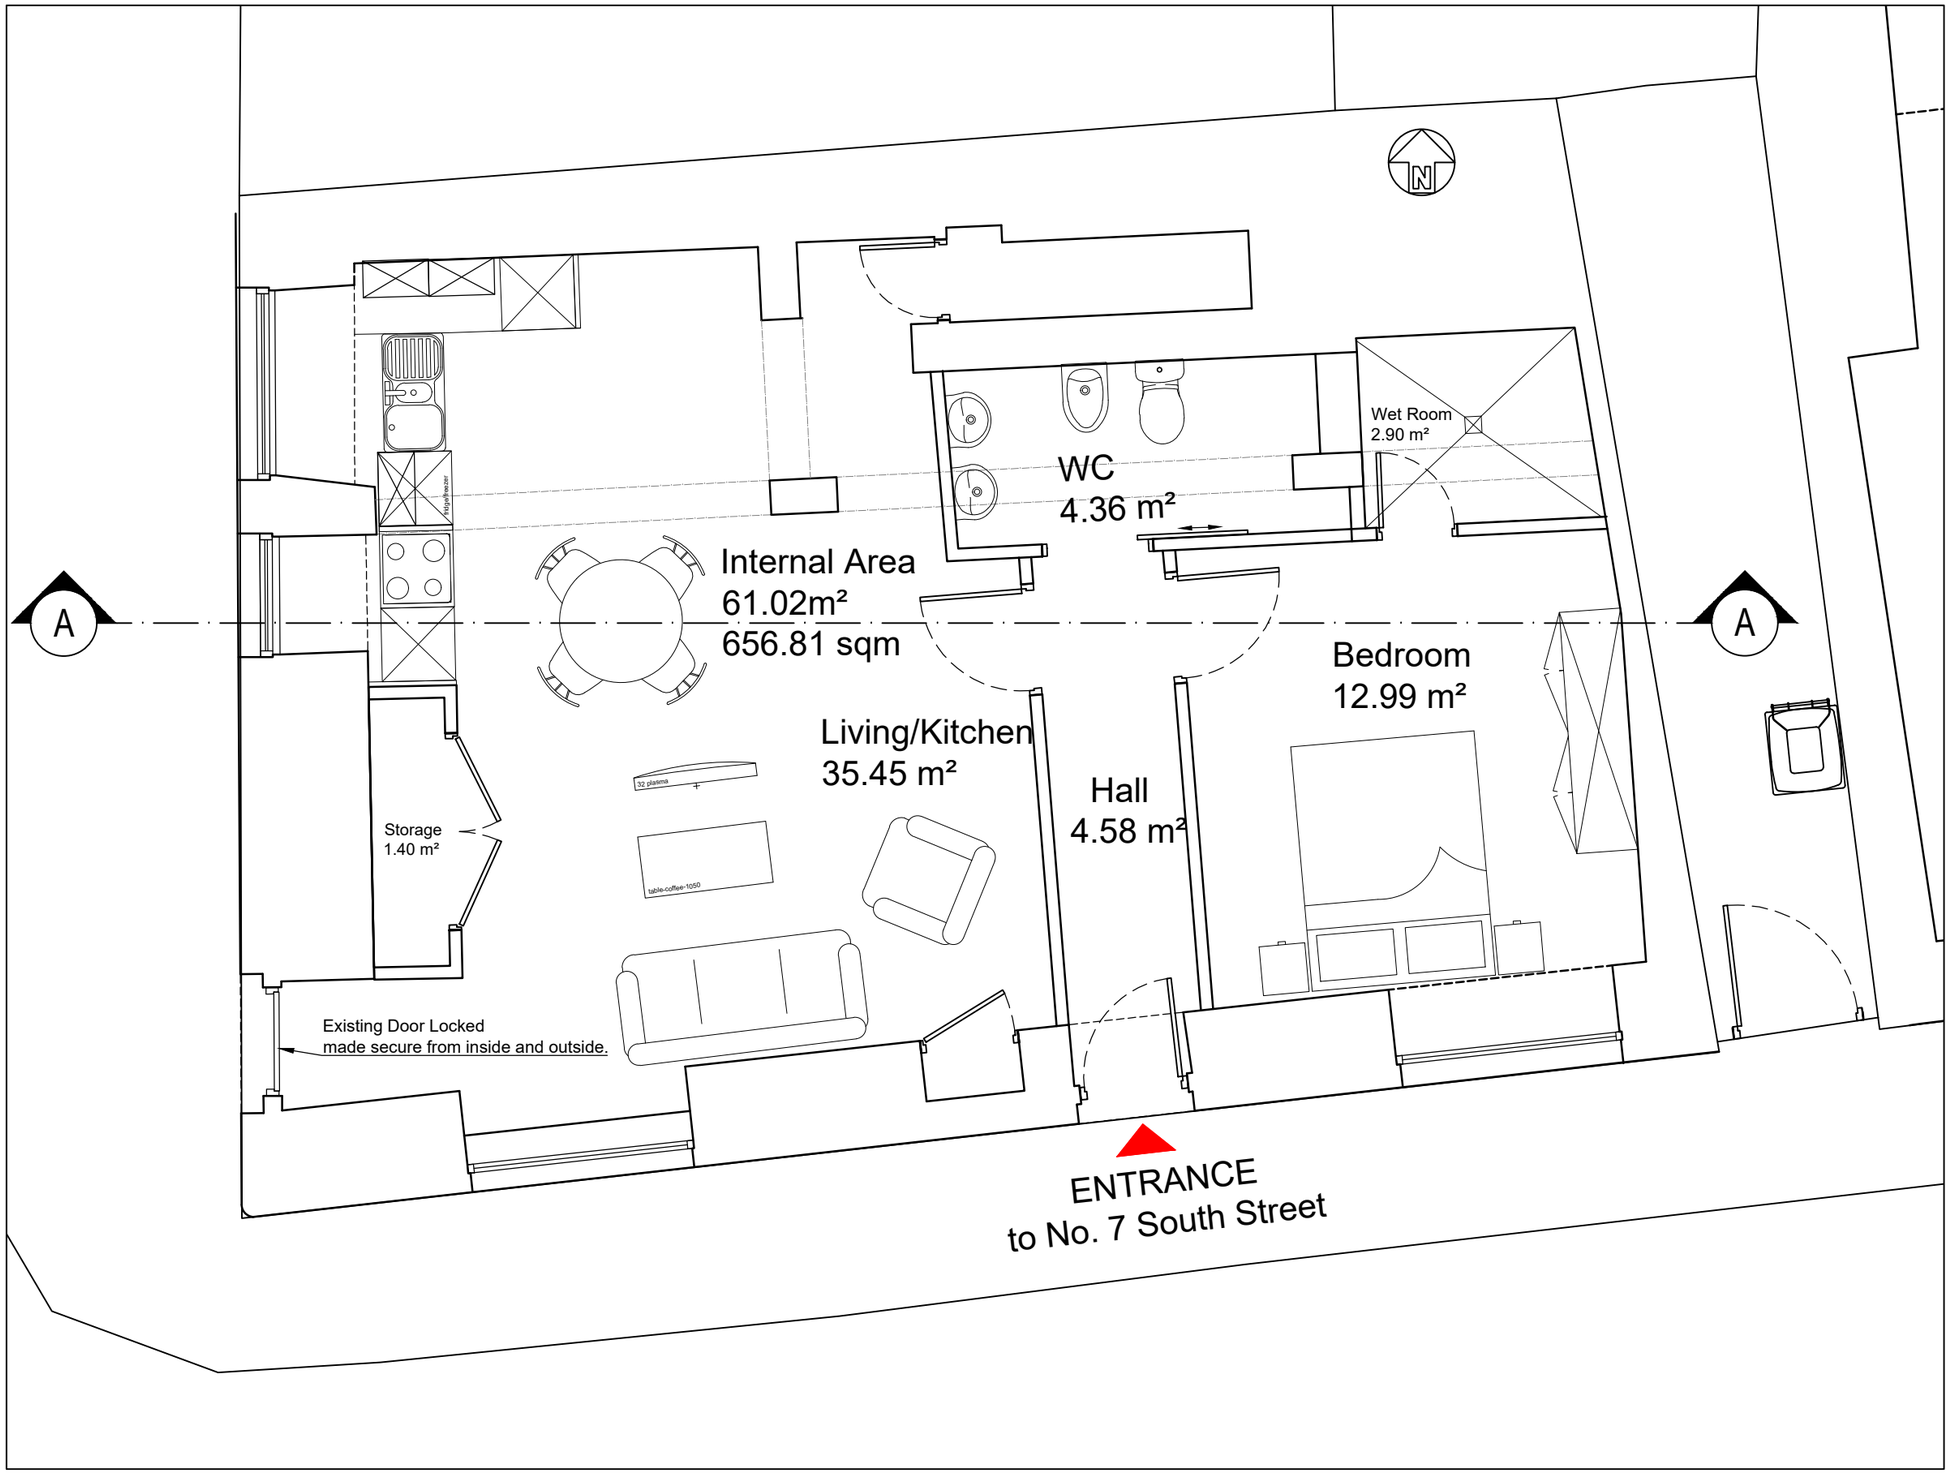

EXISTING GROUND FLOOR

Scale 1:50

0 1 2 3 4 5

Rev	Notes	Date
D	Red Boundary Line removed.	18.09.2023
C	Refuse Bin added	23.08.2023
B	Existing Walls stay, new WC & new Wet Room created. New Sliding to WC for easy access to Toilet and Sinks.	01.08.2023
A	Level Access Shower + New Hall/Lobby added	25.07.2023

CAD File No.
Copy path from windows explorer

THIS DRAWING IS COPYRIGHT AND MUST NOT BE REPRODUCED IN WHOLE OR IN PART WITHOUT OBTAINING WRITTEN AUTHORITY FROM PANTHER SECURITIES PLC.

STATUS

CLIENT

PANTHER (VAT)
PROPERTIES LIMITED

JOB TITLE

7 SOUTH STREET
PERTH & KINROSS
SCOTLAND. PH2 8NJ

DRAWING TITLE

PROPOSED
GROUND FLOOR

PANTHER
SECURITIES PLC

Unicorn House
Station Close
Potters Bar
Hertfordshire
EN6 1TL

T: 01707 6670300
F: 01707 6670301
W: pantherplc.com

REG. IN UK IN 1934
REG. NO: 293147

ARCHITECT \ S.O.	DRAWN	DATE
.	IT	28/07/2023
SCALE	CHECKED	RIBA WORKSTAGE
1:50 @ A3	.	

DRAWING NO. PERTH/23/12

REVISION D