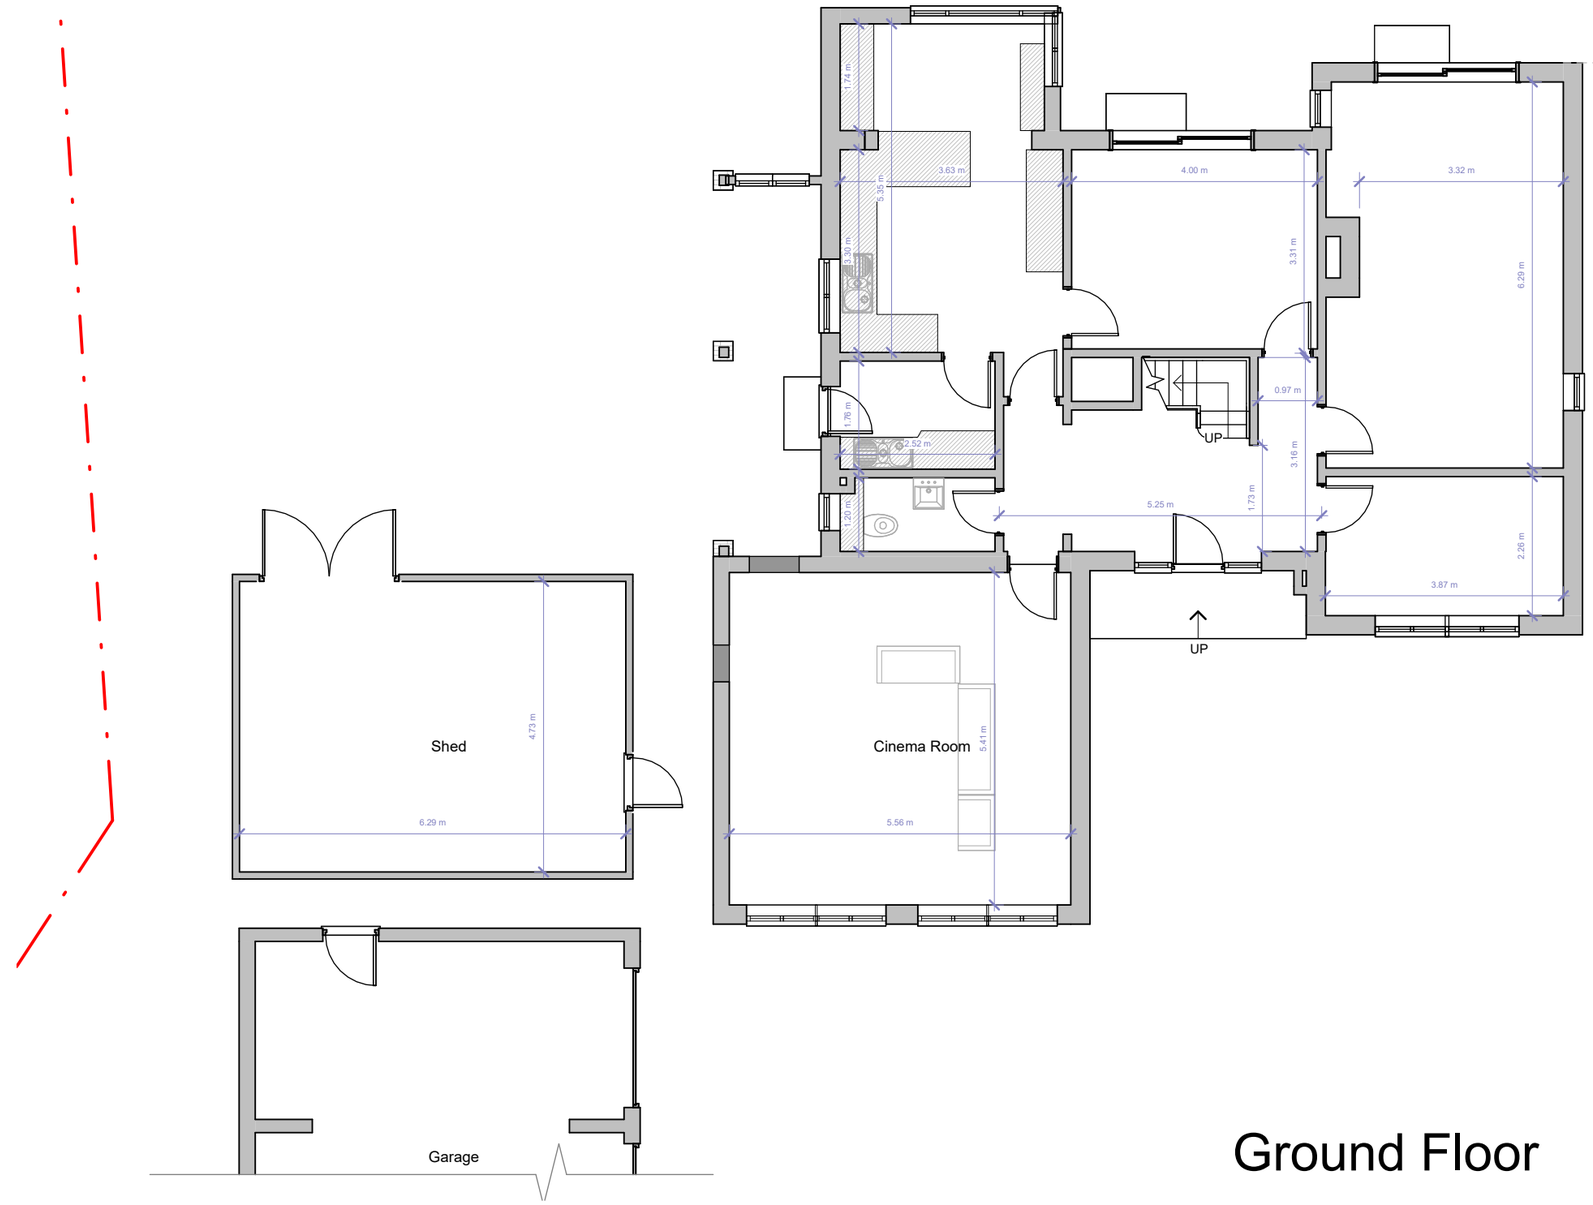

Ground Floor

Fluent ARCHITECTURAL DESIGN SERVICES

Marble Construction

Providence, Weathermore Lane, Four Marks	Scale @ A3 1 : 100	Drawing number P.M.2.500	Key: Existing, Proposed, SVP, Boundary line, Existing drainage, Proposed drainage, Overhead
	Date 20.10.2023	Project number 2181	GRAPHIC SCALE: 1:100
Proposed Floor Plans	Drawn by SZ	Rev	

No.	Description	Date