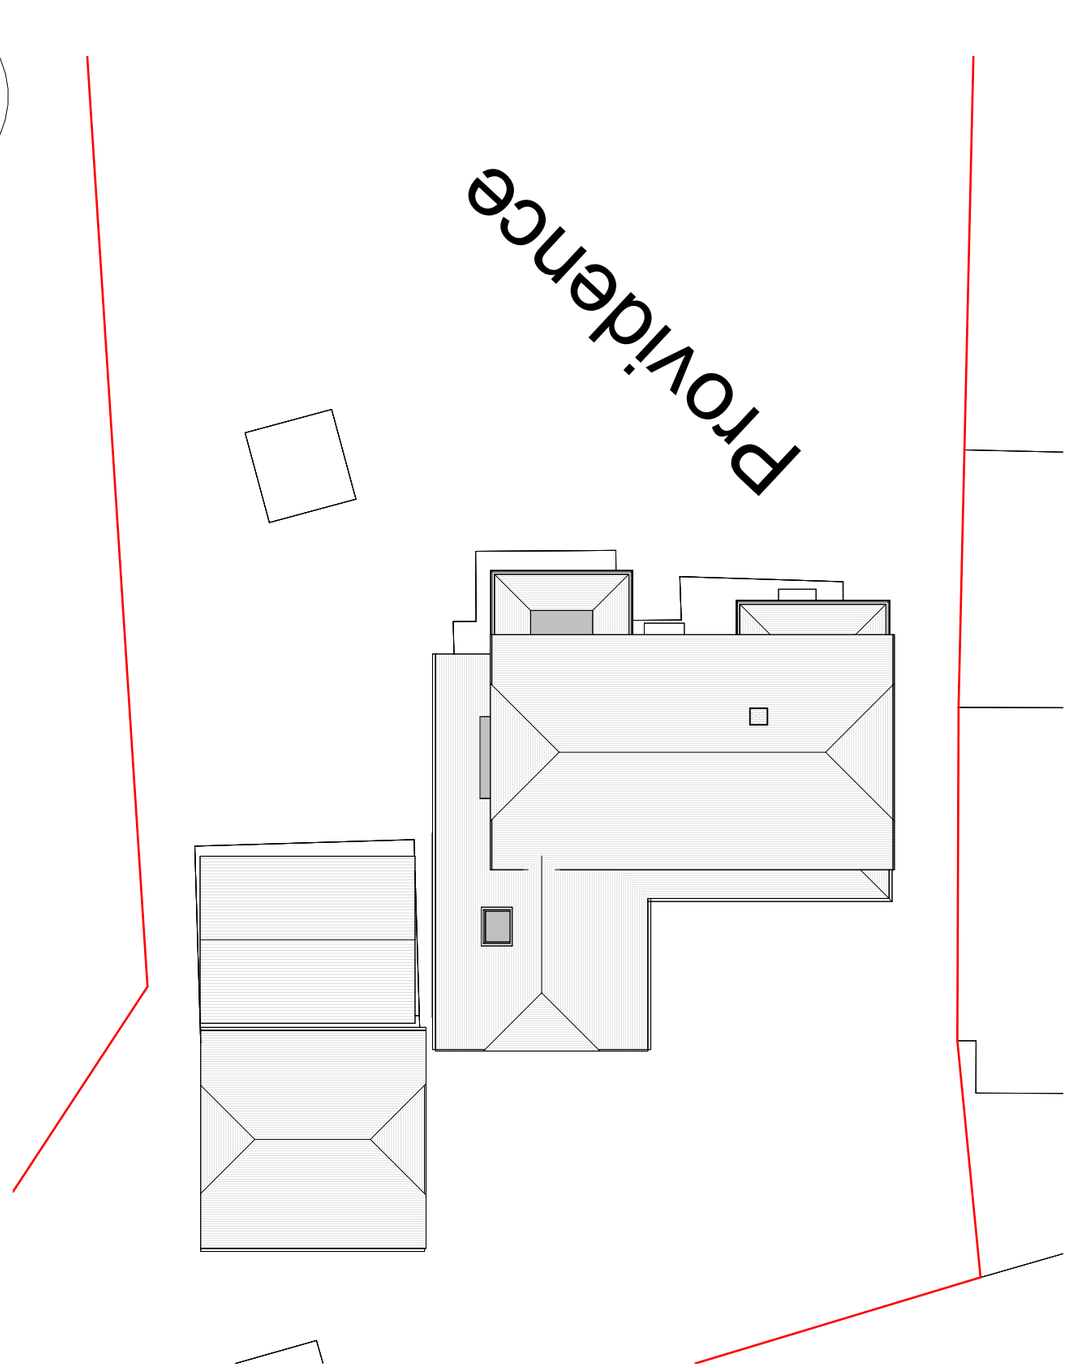

Site Plan

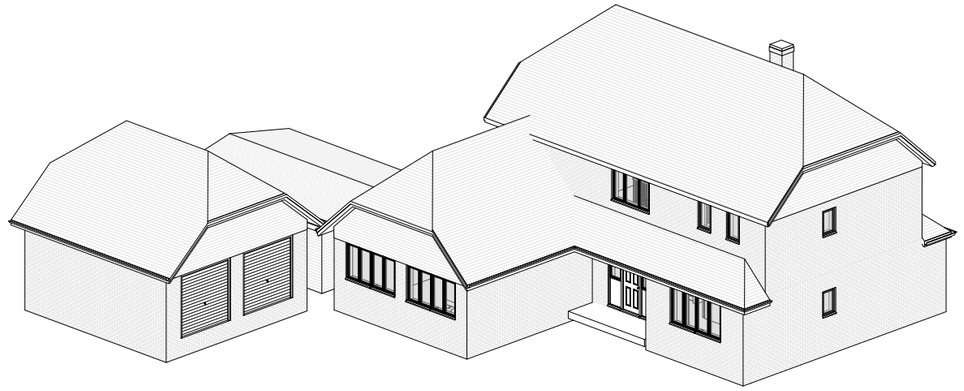

3D View 1

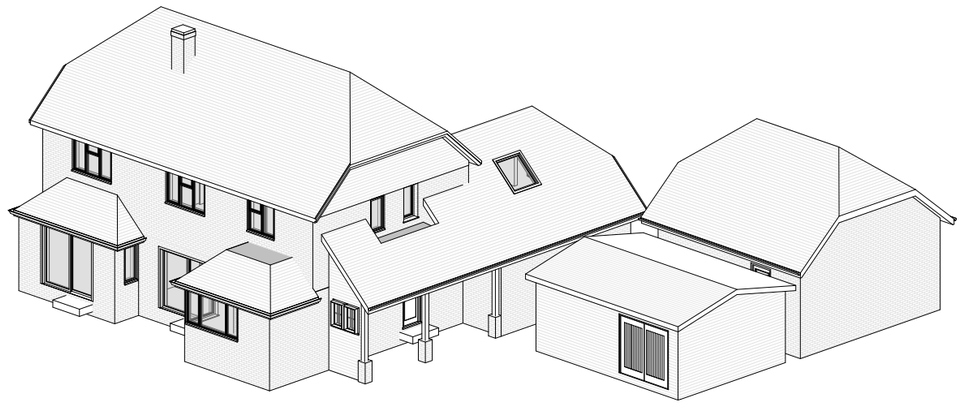

3D View 2

Fluent ARCHITECTURAL DESIGN SERVICES

Marble Construction

Providence, Weathermore Lane, Four Marks	Scale @ A3 1 : 200	Drawing number P.M.2.400	Key: Existing, Proposed, SVP, Boundary line, Existing drainage, Proposed drainage, Overhead; 0 4 8 12 16 20 GRAPHIC SCALE: 1:200
	Date 20.10.2023	Project number 2181	
Proposed Site Plan and 3D Views	Drawn by SZ	Rev	

No.	Description	Date