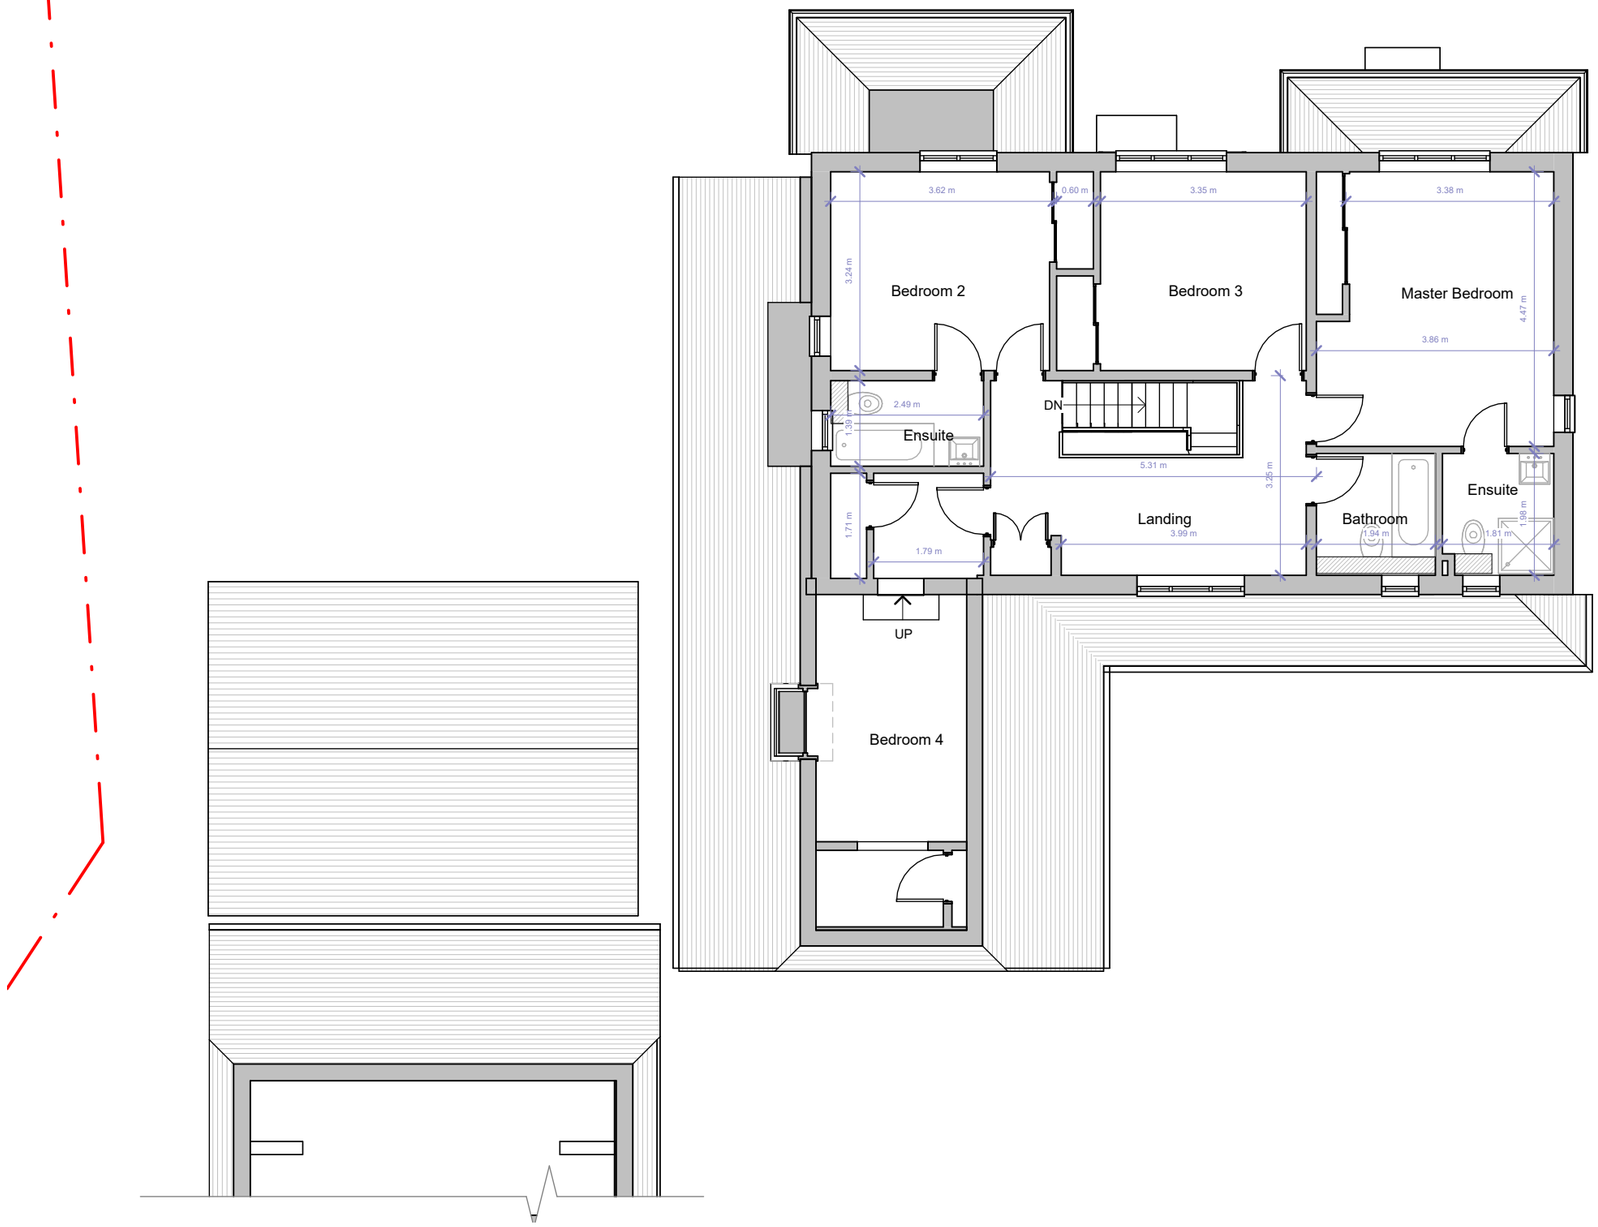


# First Floor

Fluent ARCHITECTURAL DESIGN SERVICES

Marble Construction

| | | | |
|---|---|---|---|
| Providence, Weathermore Lane, Four Marks | Scale @ A3: 1 : 100 | Drawing number: P.M.2.501 | Key: Existing, Proposed, SVP, Boundary line, Existing drainage, Proposed drainage, Overhead |
| | Date: 20.10.2023 | Project number: 2181 | 0 1 2 3 4 5 10 GRAPHIC SCALE: 1:100 |
| Proposed Floor Plans | Drawn by: SZ | Rev | |

| No. | Description | Date |
|---|---|---|
| | | |
| | | |
| | | |
| | | |
| | | |
| | | |
| | | |