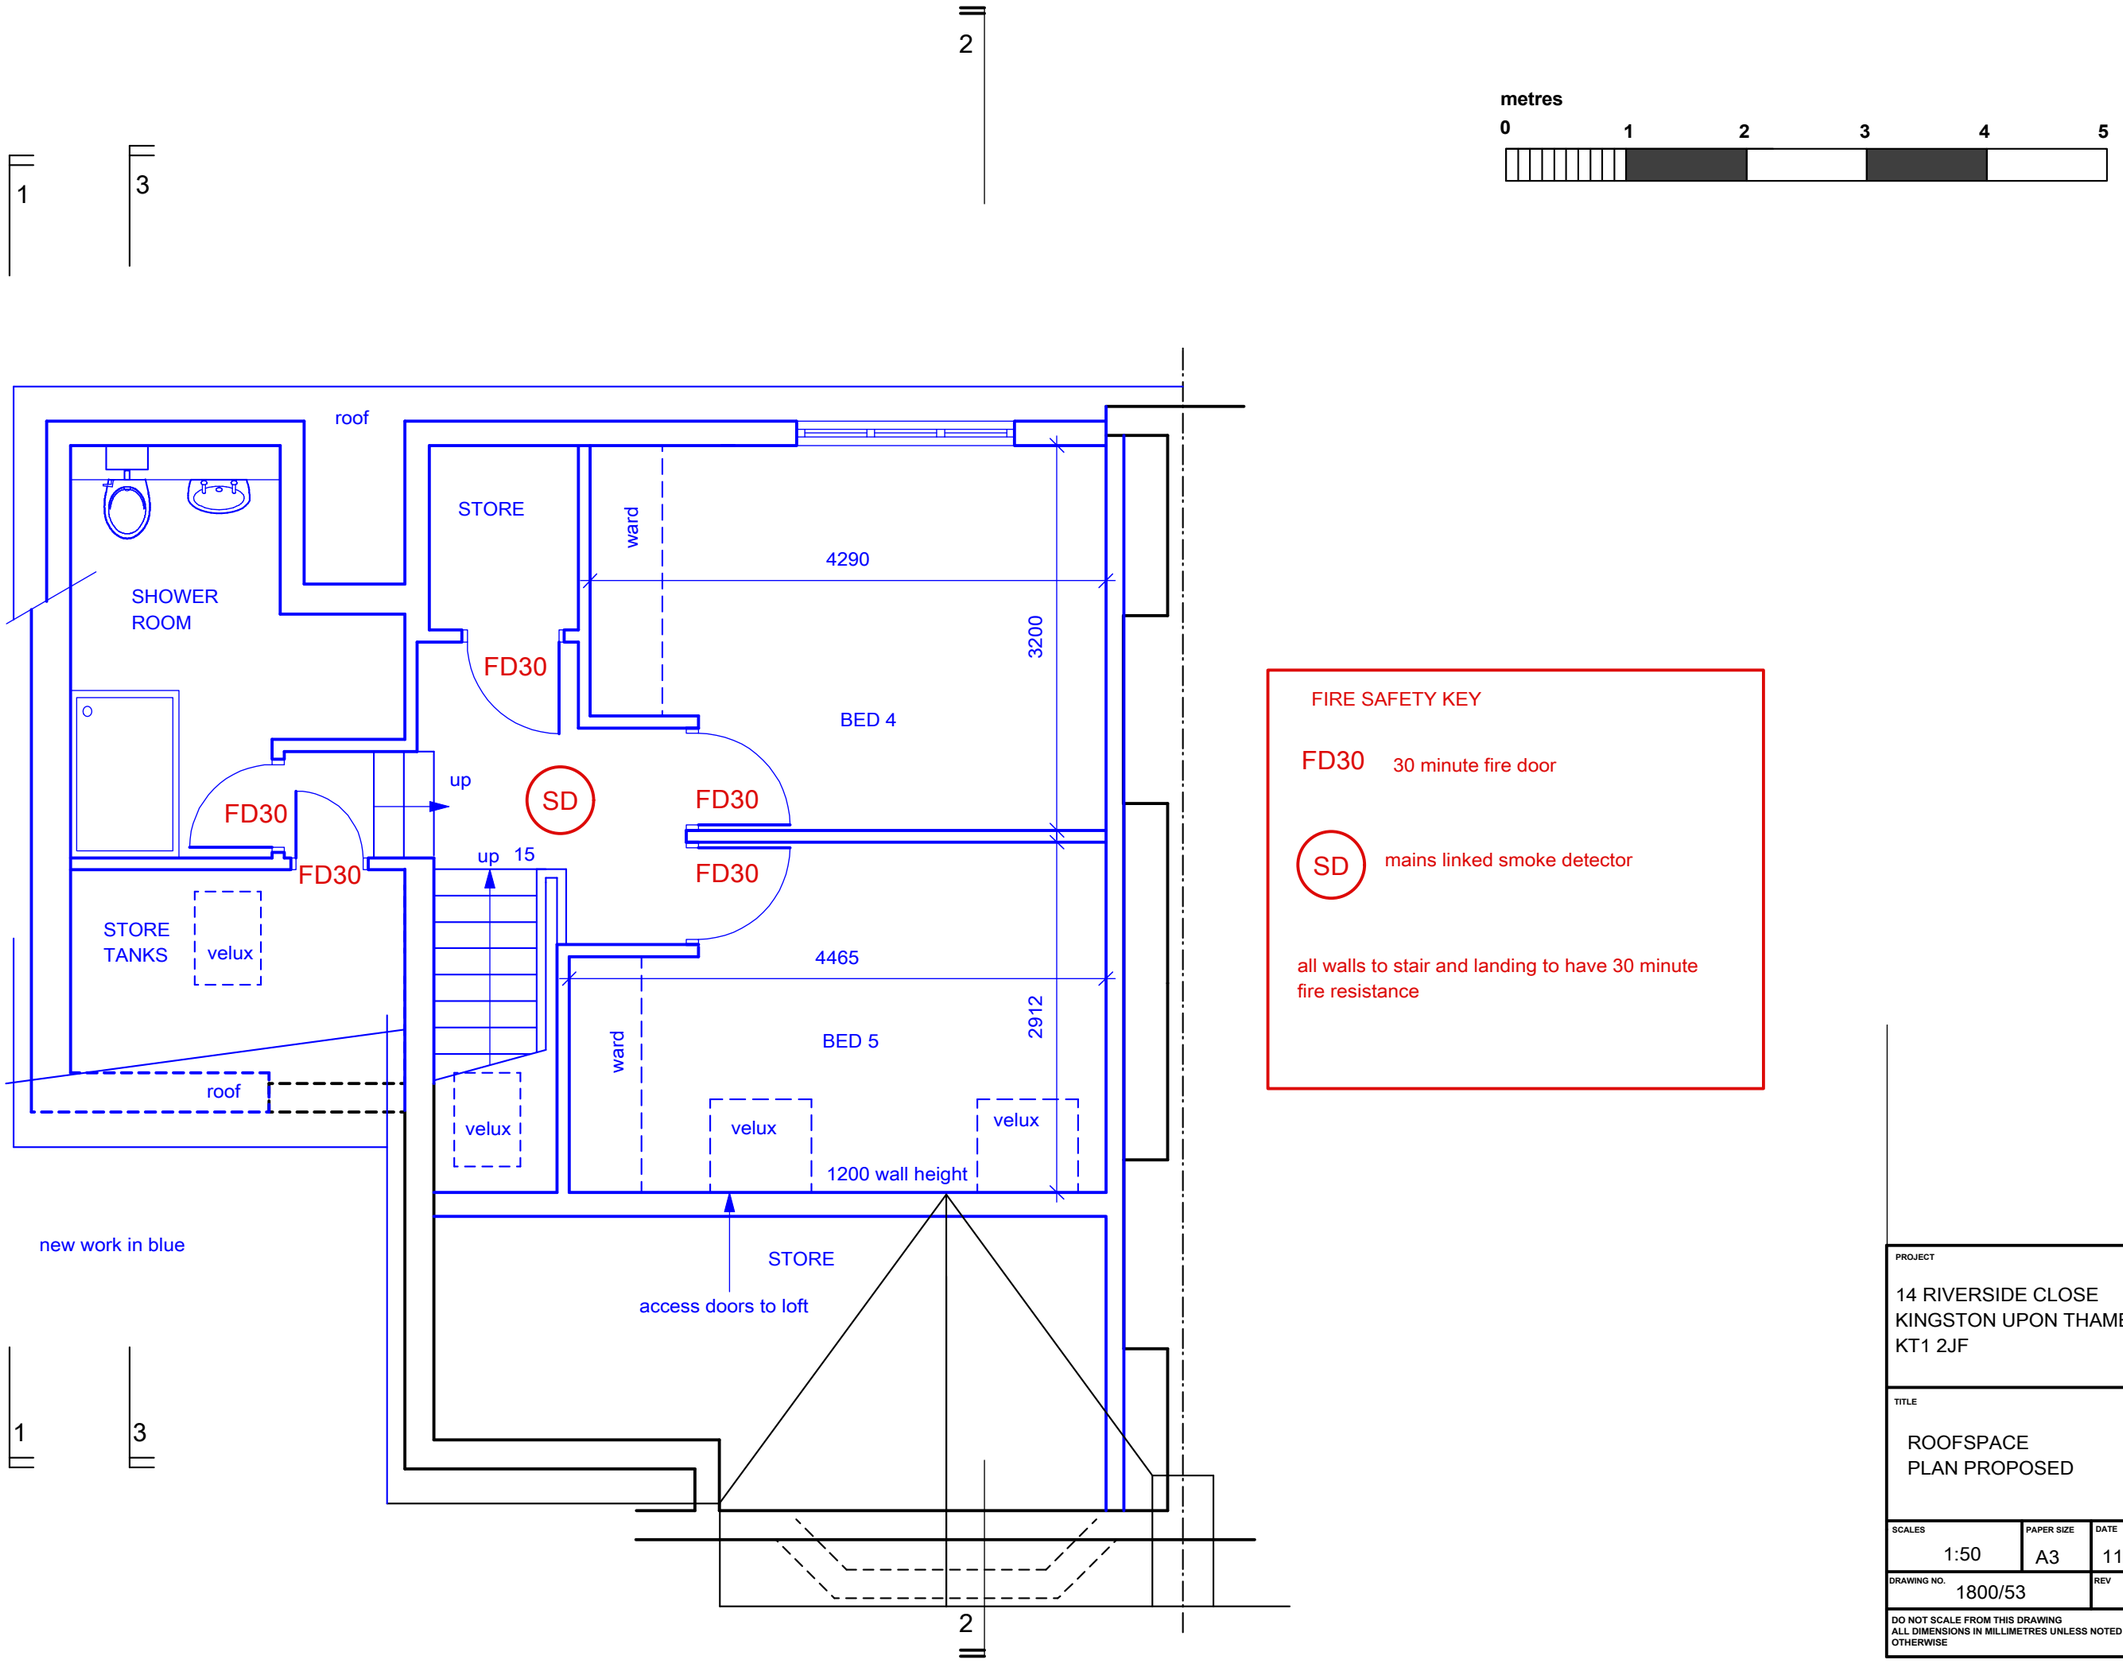

FIRE SAFETY KEY

FD30 30 minute fire door

SD mains linked smoke detector

all walls to stair and landing to have 30 minute fire resistance

PROJECT

14 RIVERSIDE CLOSE
KINGSTON UPON THAMES
KT1 2JF

TITLE

ROOFSPACE
PLAN PROPOSED

SCALES	PAPER SIZE	DATE
1:50	A3	11.23

DRAWING NO. 1800/53

REV

DO NOT SCALE FROM THIS DRAWING
ALL DIMENSIONS IN MILLIMETRES UNLESS NOTED OTHERWISE