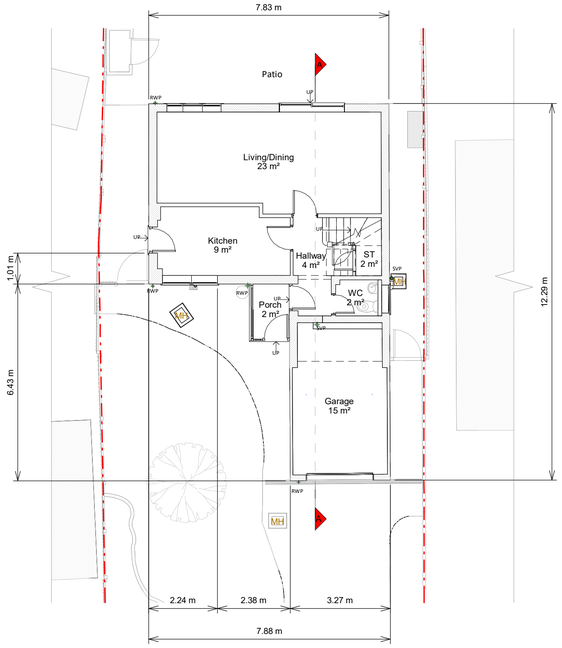

Ground Floor Plan

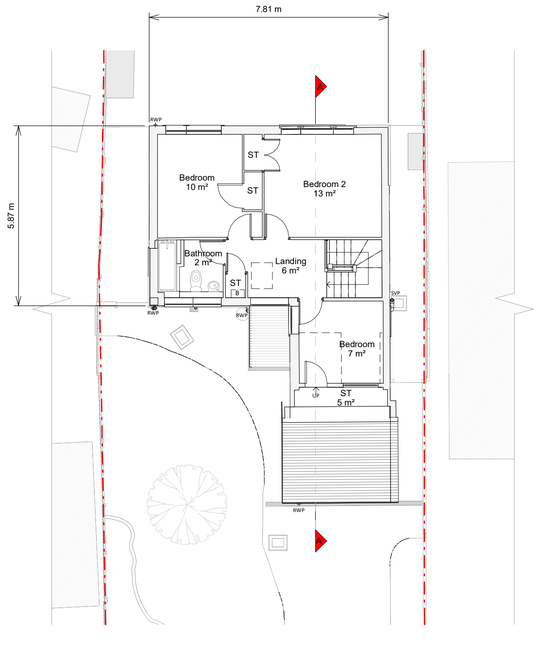

First Floor Plan

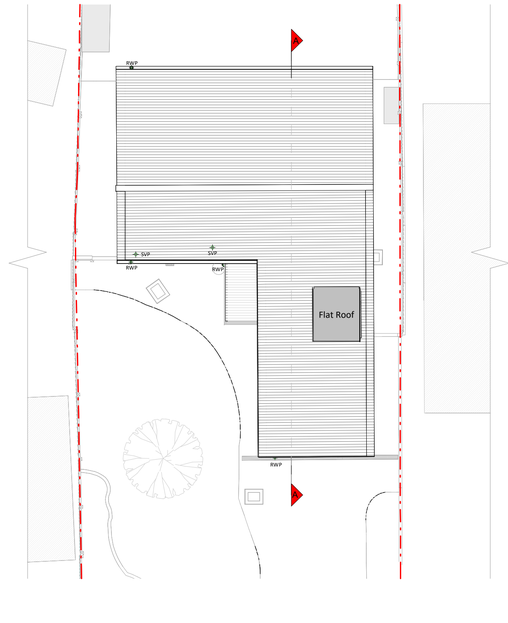

Roof Plan

Front Elevation

Left Side Elevation

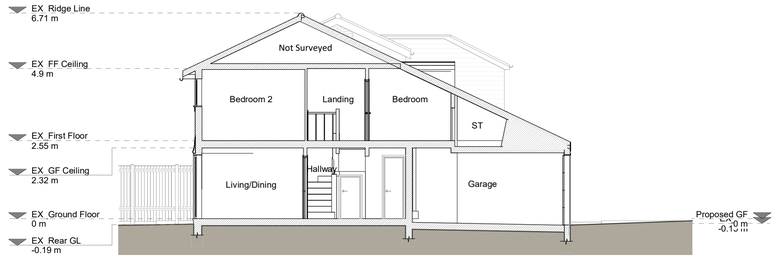

Section A - A

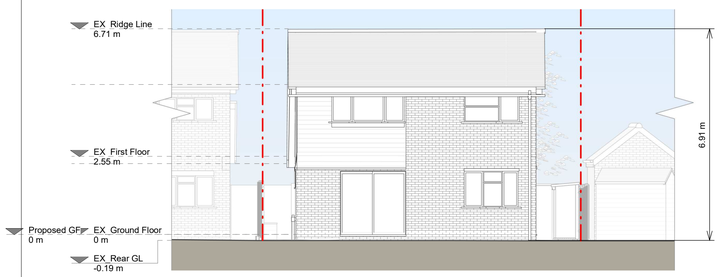

Rear Elevation

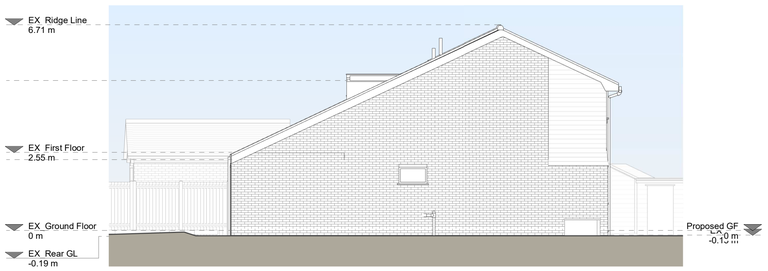

Right Side Elevation

Copyright in the design and this drawing is the property of RBS and may not be copied or used in part is forbidden without written sanction of RBS1. This drawing must be read in conjunction with all other relevant documentation and drawings.

RBS1 accepts no liability for any expense, loss or damage of whatsoever nature and however arising from any variation which has not been referred to them and their approval obtained.

Resi do not advise using planning drawings for the purposes of construction. All dimensions to be cross-checked on-site prior to manufacture and construction. Any discrepancies to be reported to RBS1 immediately.

Existing Materials:

Brickwork / Walls - Red brickwork and clay tiles

Pitched roof - Concrete and clay tiles

Windows - White uPVC

Doors - White uPVC

RWPs / Gutters / Fascias - Black uPVC downpipes, guttering and fascias

KEY

Existing walls

Existing furniture

Boundary line

Level line

1.5m head height

1.8m head height

1 0 1 2 3 4 5

SCALE 1:100 m

Revision

Rev	Notes	Date
A	Planning Issue	04/12/2023

Job Title

Proposed garage conversion, part first floor front extension with dormer, facade and roof alterations and all associated works at 17 Darwin Close

Drawing Status

Planning

Client

Heather Dines

Drawing Title

Existing Drawings

Scale: 1 : 100 @ A1	Drawn: AR
Date: December 2023	Checked: RBS
Drawing No.: B204667-1100	Rev: A