Notes

Do not scale, use figured dimensions only.

All dimensions to be verified on site prior to the commencement of any work or the production of any shop drawing. All discrepancies to be reported to the Author.

This drawing is to be read in conjunction with all related Designers and Engineer's drawings and any other relevant information including the designer(s) residual hazard schedule and other pre-construction information before commencement of any works on site.

LOCATION PLAN 1/1250

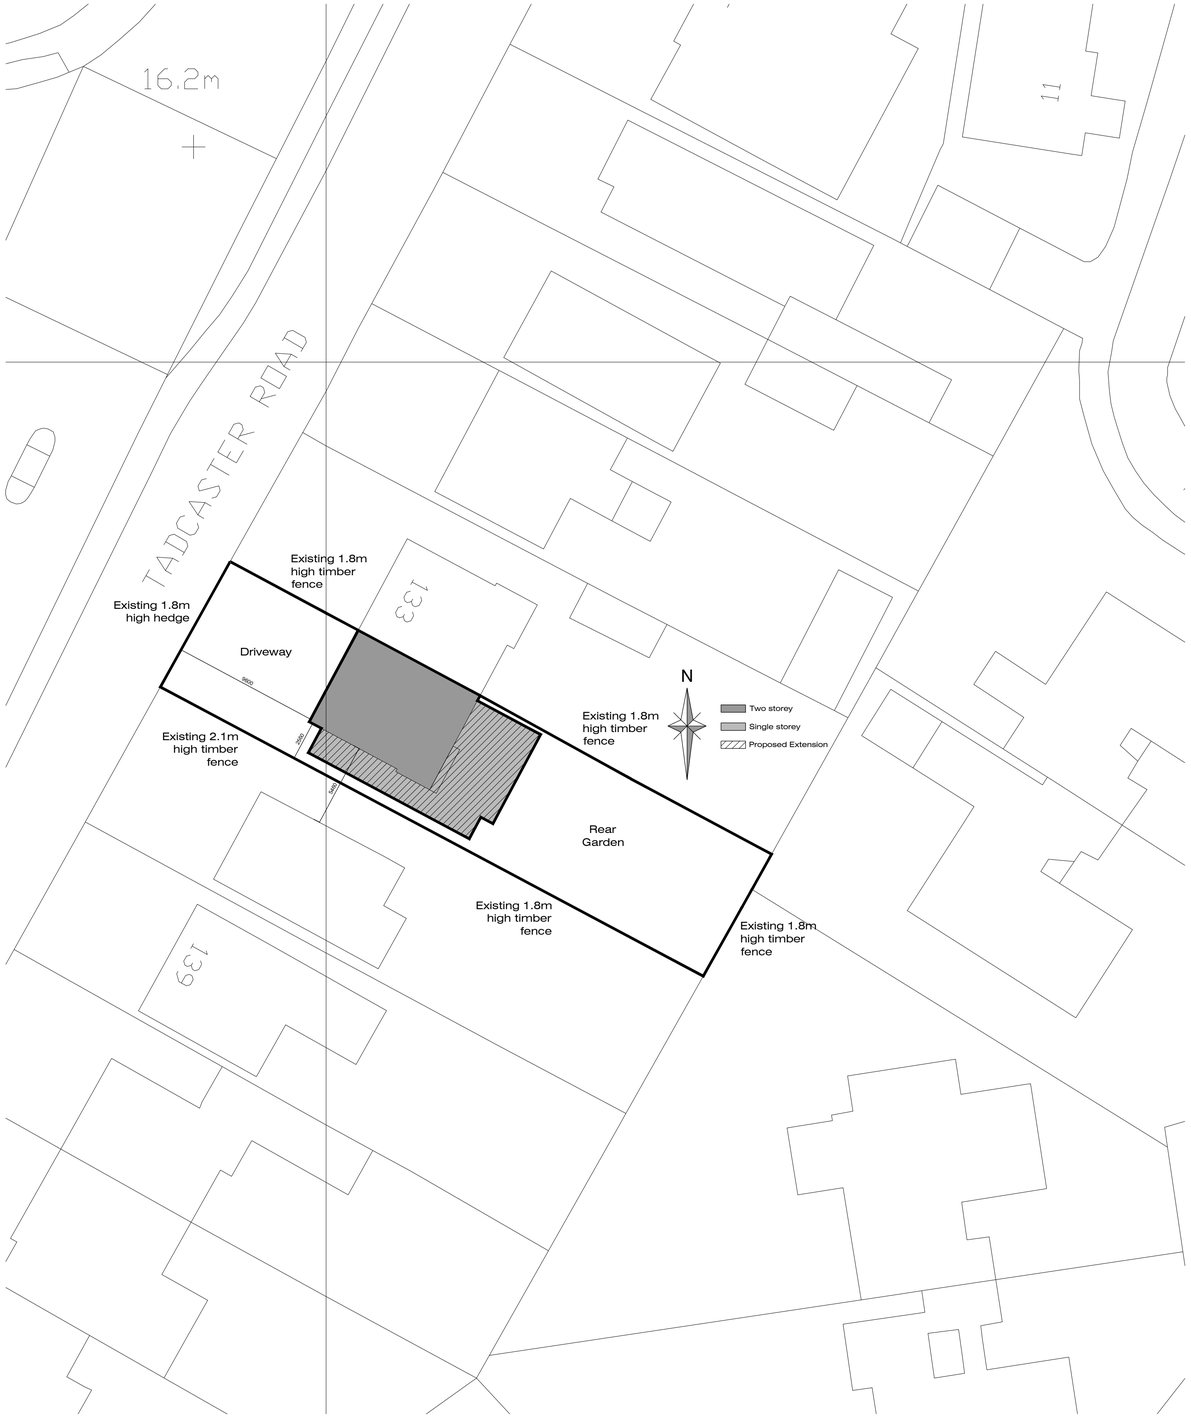

PROPOSED BLOCK PLAN 1/200

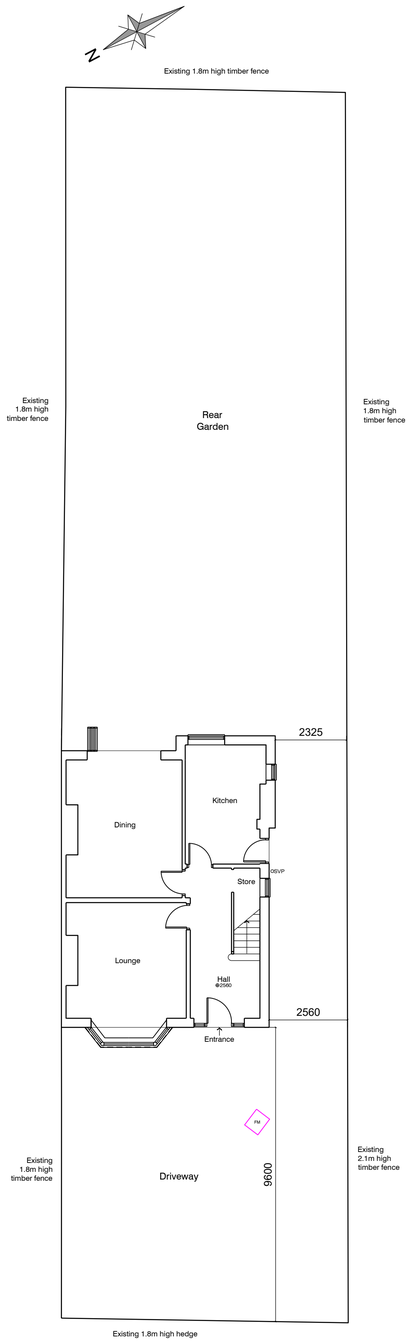

EXISTING SITE PLAN

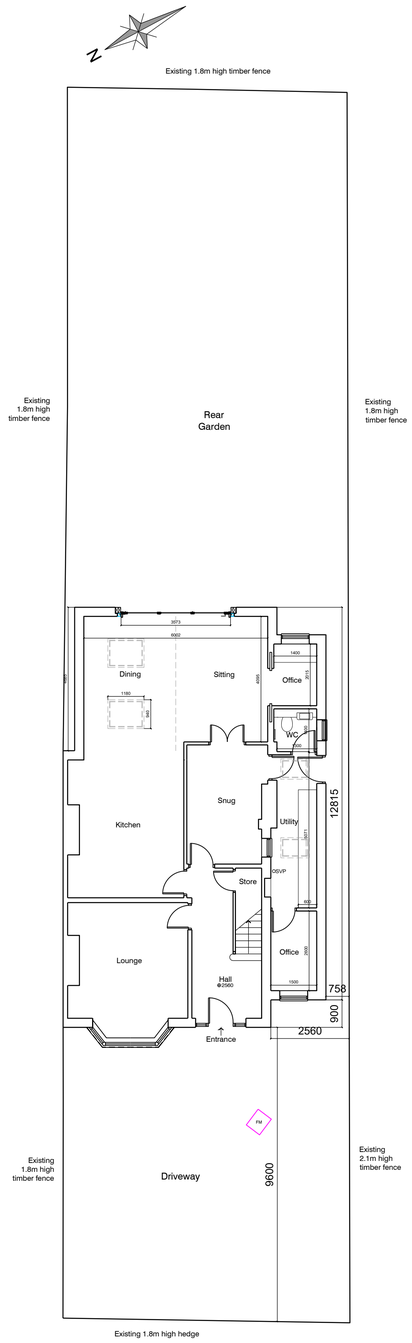

PROPOSED SITE PLAN

0m 5m 10m

PLANNING TENDER CONSTRUCTION

Architectural Services York
31 Beckfield Lane
York
YO26 5PN

07841 039833
info@architecturalservicesyork.co.uk
www.architecturalservicesyork.co.uk

Project
Proposed Development at 135 Tadcaster Road, Dringhouses, Dringhouses, York YO24 1QJ

Drawing Title
Existing & Proposed Site Plan & Block Plan

Scale	Date
1: 100 @ A1	NOV/ 2023

Drawing No.	Rev.
CL01/ 02	-