PROPOSED DETAILS

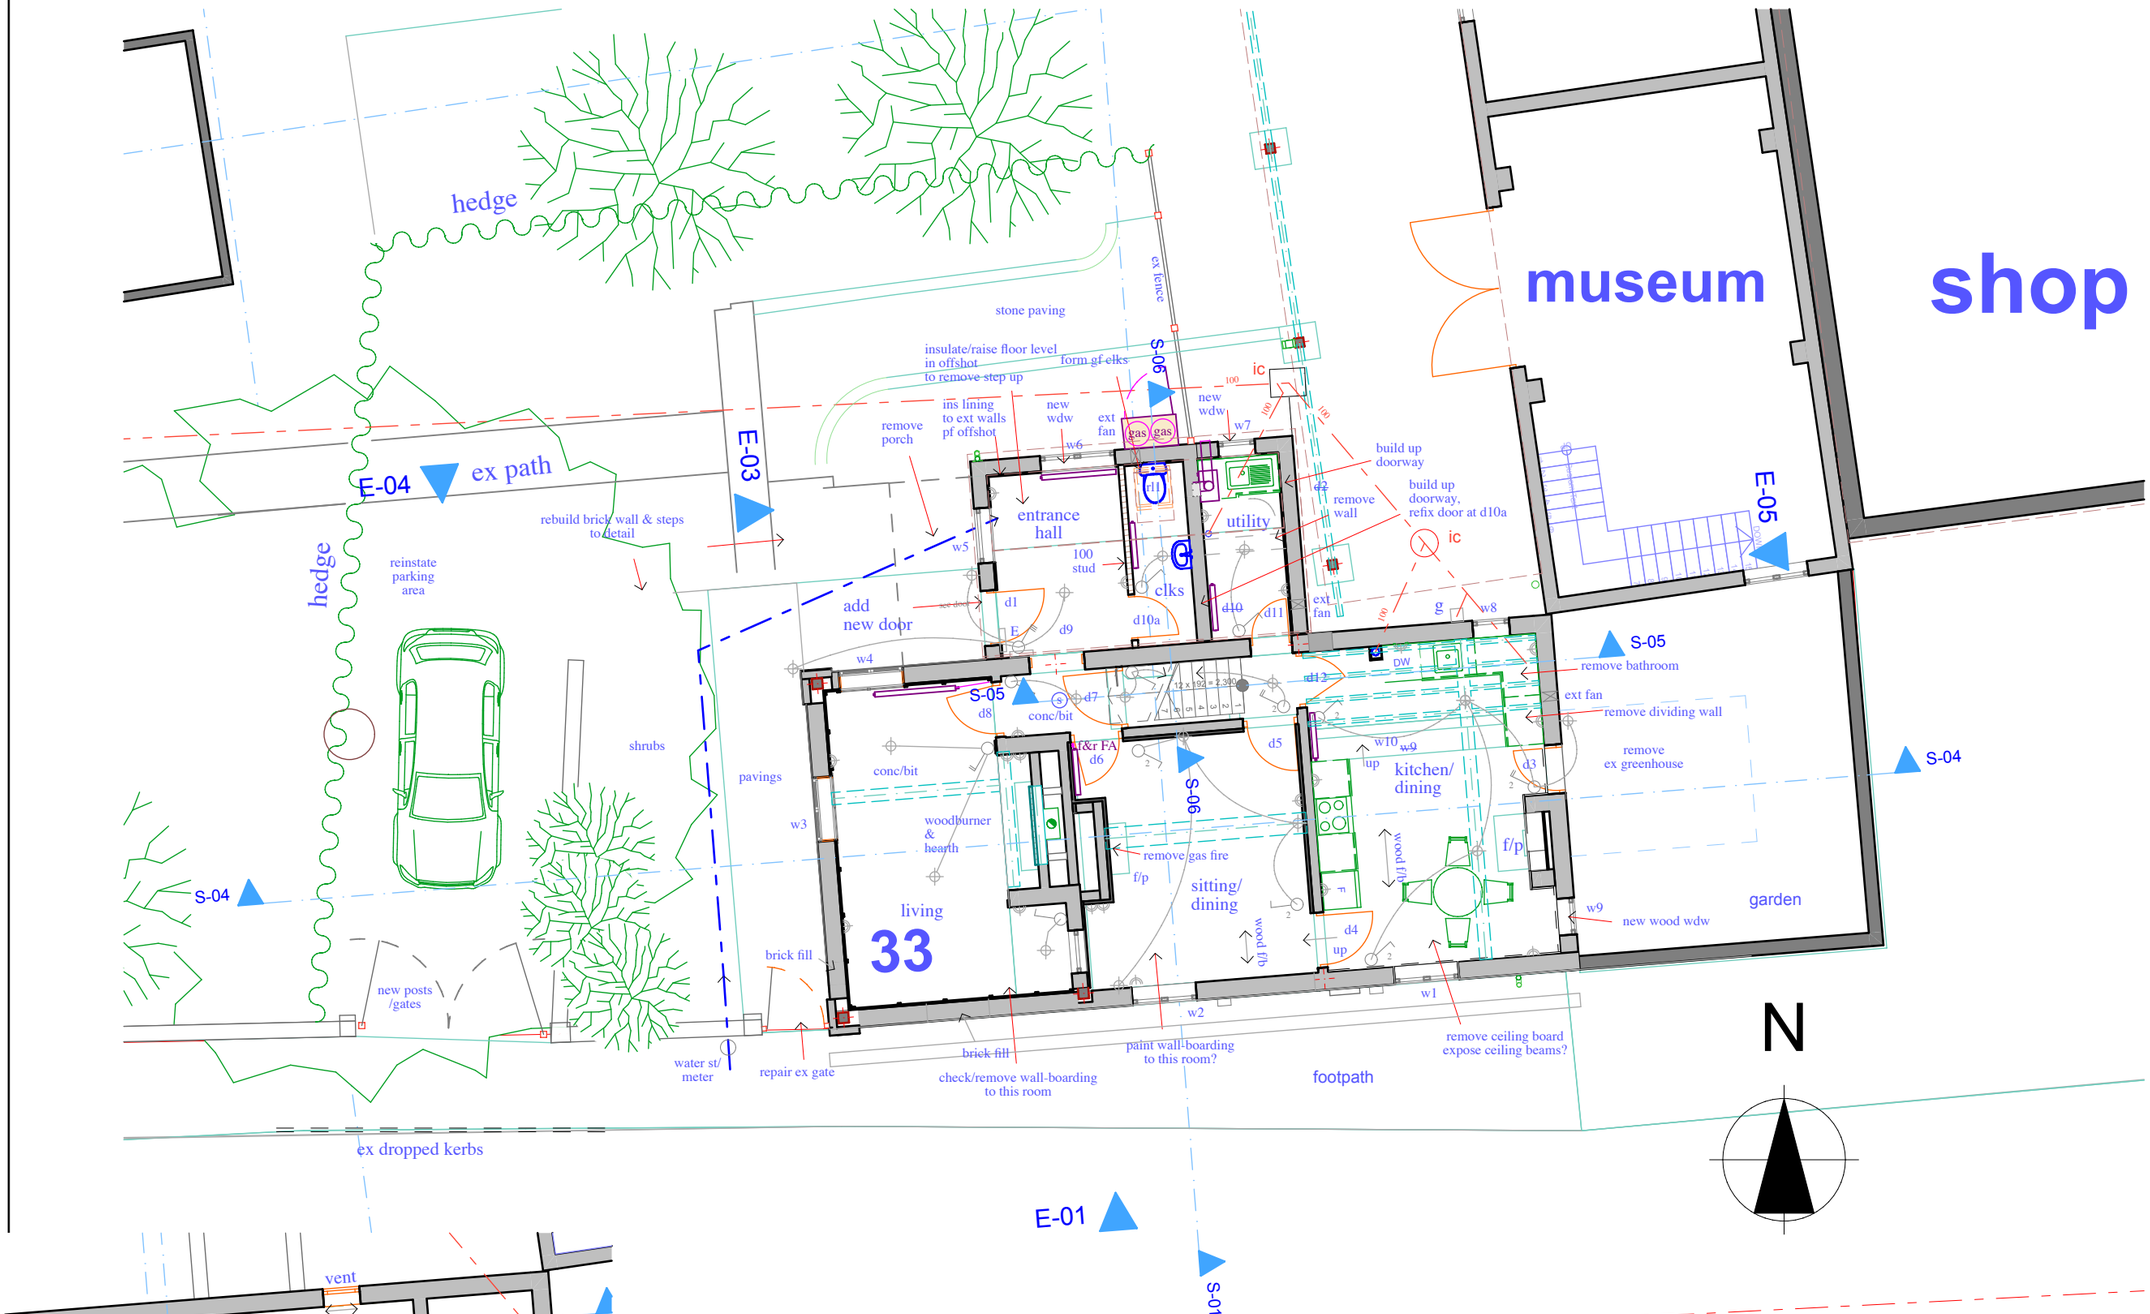

CELLAR

GROUND FLOOR

B updated, details added……07.07.23
A updated, details added……18.03.23

Purpose of Issue	status			Scales @ A3	Project No.	Originator	Project	Client	Layout Title	Drawing Number 1826 - 06							
		Drawn By	Date							project	originator	zone	level	type	role	number	rev
Survey/ Proposed		Checked By	Date	**1:100**	1826		alan wahlers ba (hons) dip arch (sheff) architect t: 01623 882715 e: alan@wahlers.co.uk	The Trustees of the Dorothy Harrison Trust	**Ground/Cellar Floor**								B
		Approved By	Date														