EXISTING DETAILS

ELEVATIONS

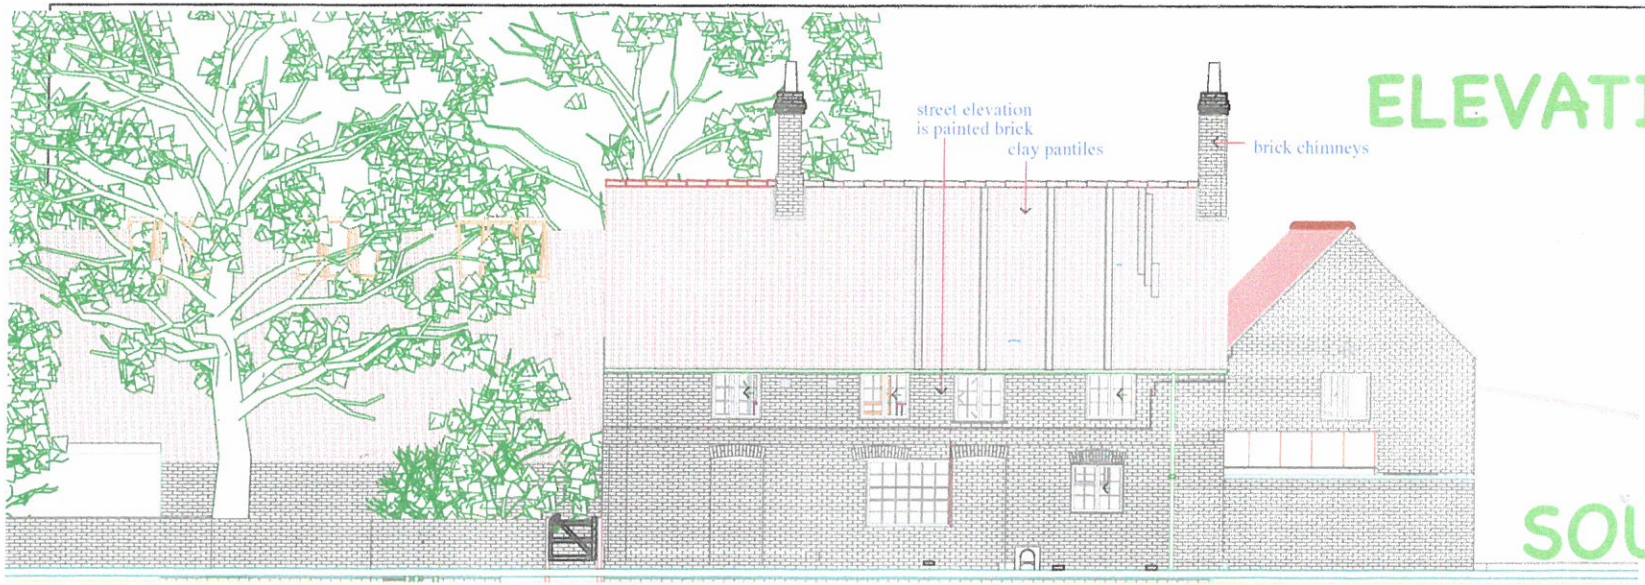

SOUTH

NORTH

B updated, details added.....07.07.23

A updated, details added.....18.03.23

Purpose of Issue	status	Drawn By / Date	Scales @ A3	Project No.	Originator	Project	Client	Layout Title	Drawing Number 1826 - 04
Survey/ Proposed		Checked By / Date Approved By / Date	1:100	1826		alan wahlers ba (hons) dip arch (sheff) architect t: 01623 882715 e: alan@wahlers.co.uk	The Trustees of the Dorothy Harrison Trust	North & South Elevations	project / originator / zone / level / type / role / number / rev: B