EXISTING DETAILS

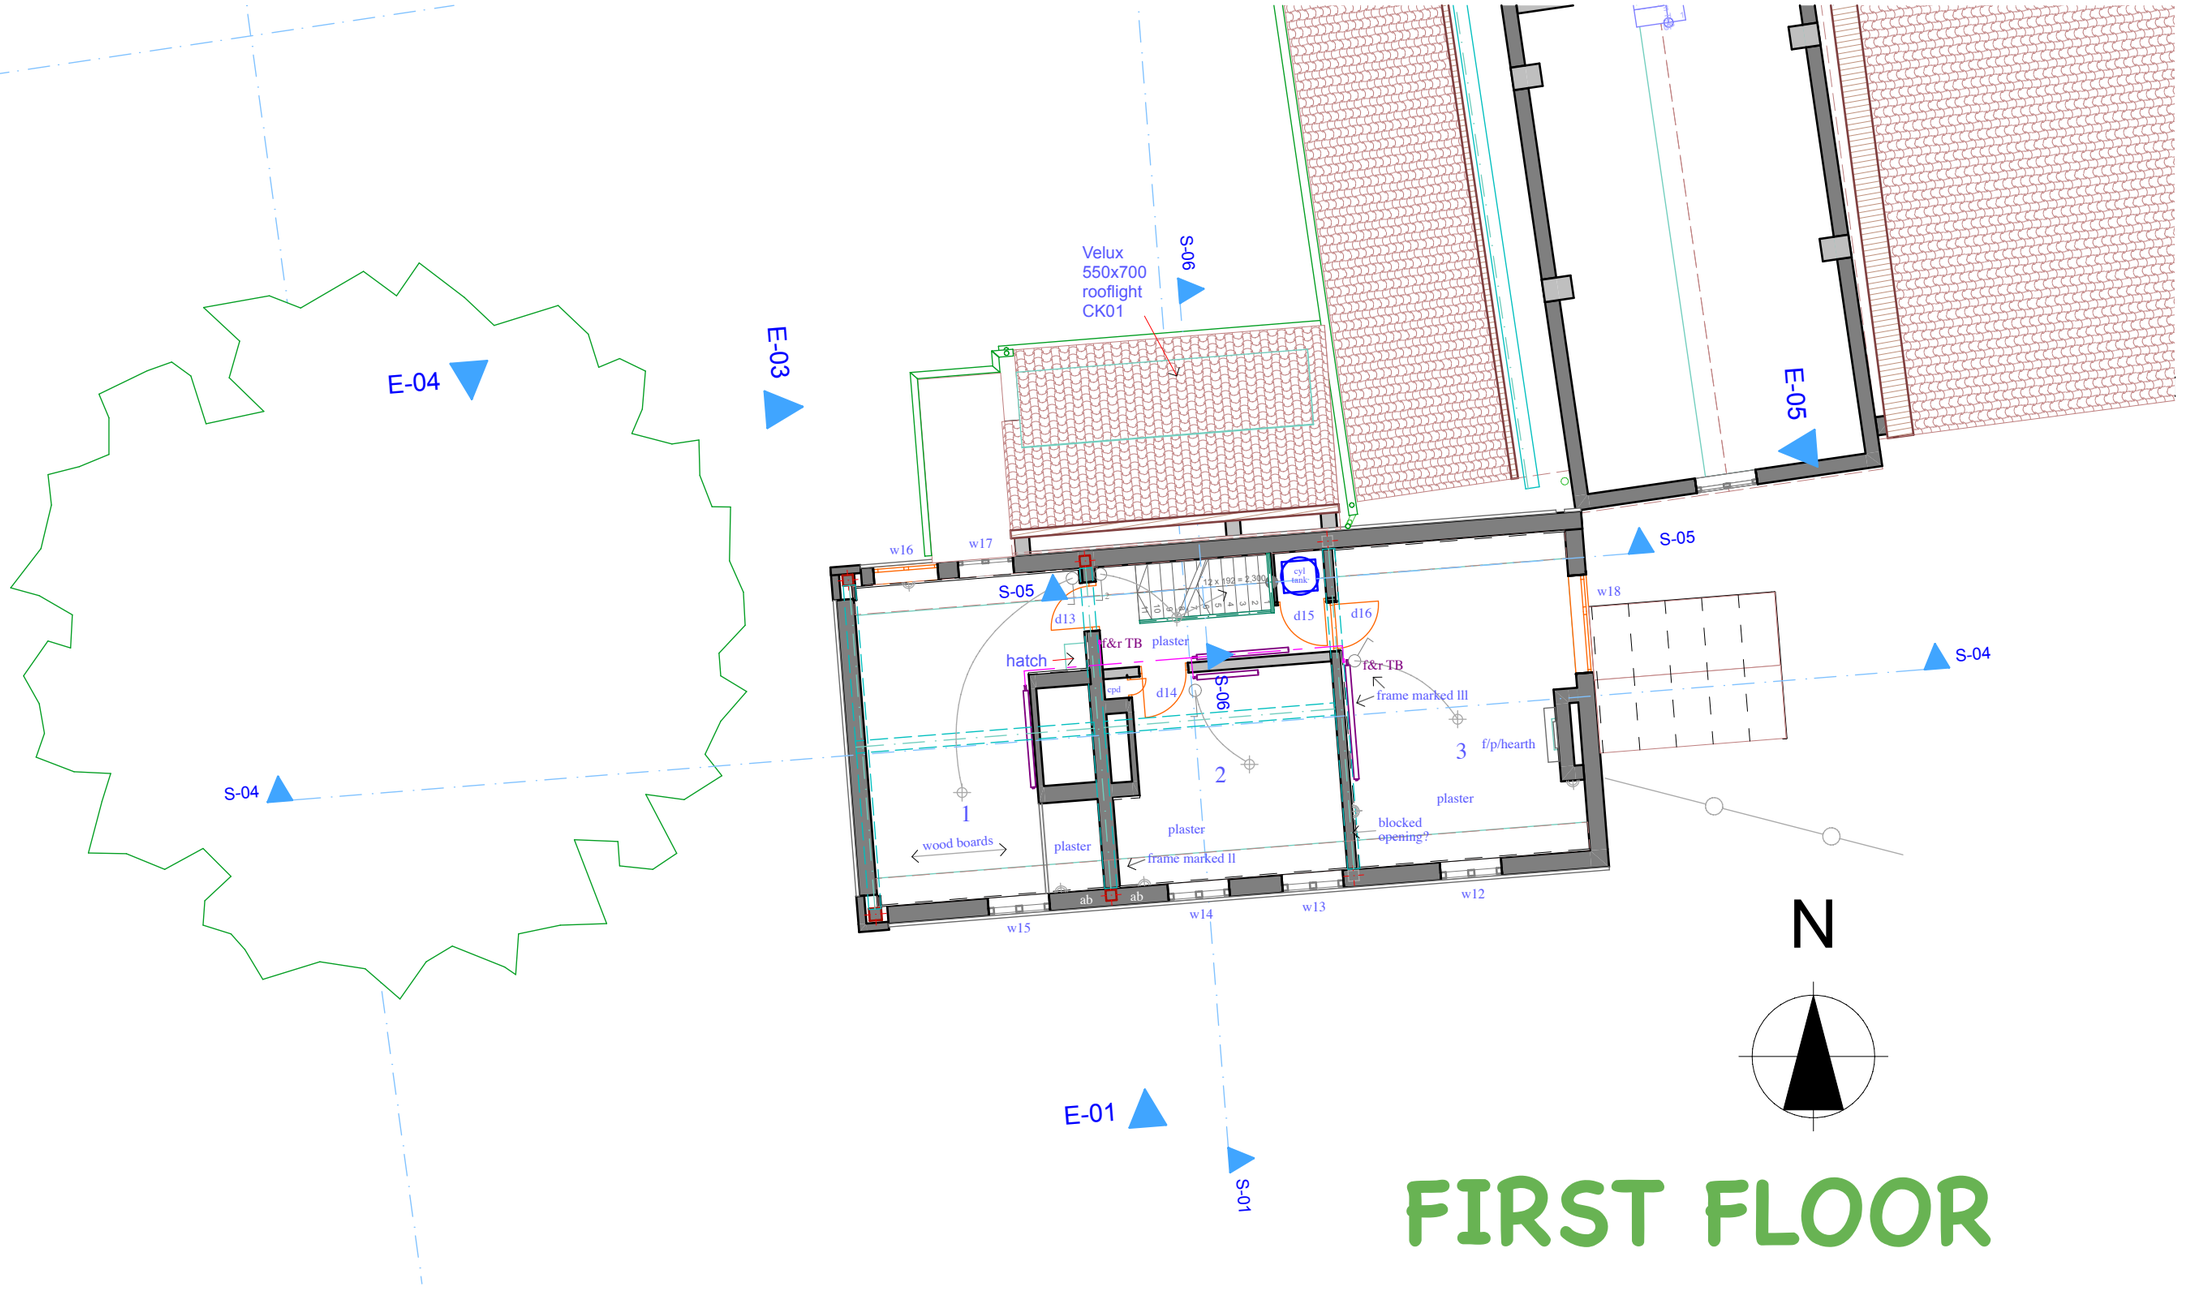

FIRST FLOOR

B updated, details added……07.07.23
A updated, details added……18.03.23

Purpose of Issue	status	Drawn By / Checked By / Approved By	Date	Scales @ A3	Project No.	Originator	Project	Client	Layout Title	Drawing Number 1826 - 03
Survey/ Proposed				**1:100**	1826		alan wahlers ba (hons) dip arch (sheff) architect t: 01623 882715 e: alan@wahlers.co.uk	The Trustees of the Dorothy Harrison Trust	**First Floor**	project / originator / zone / level / type / role / number / rev: B