PROPOSED DETAILS

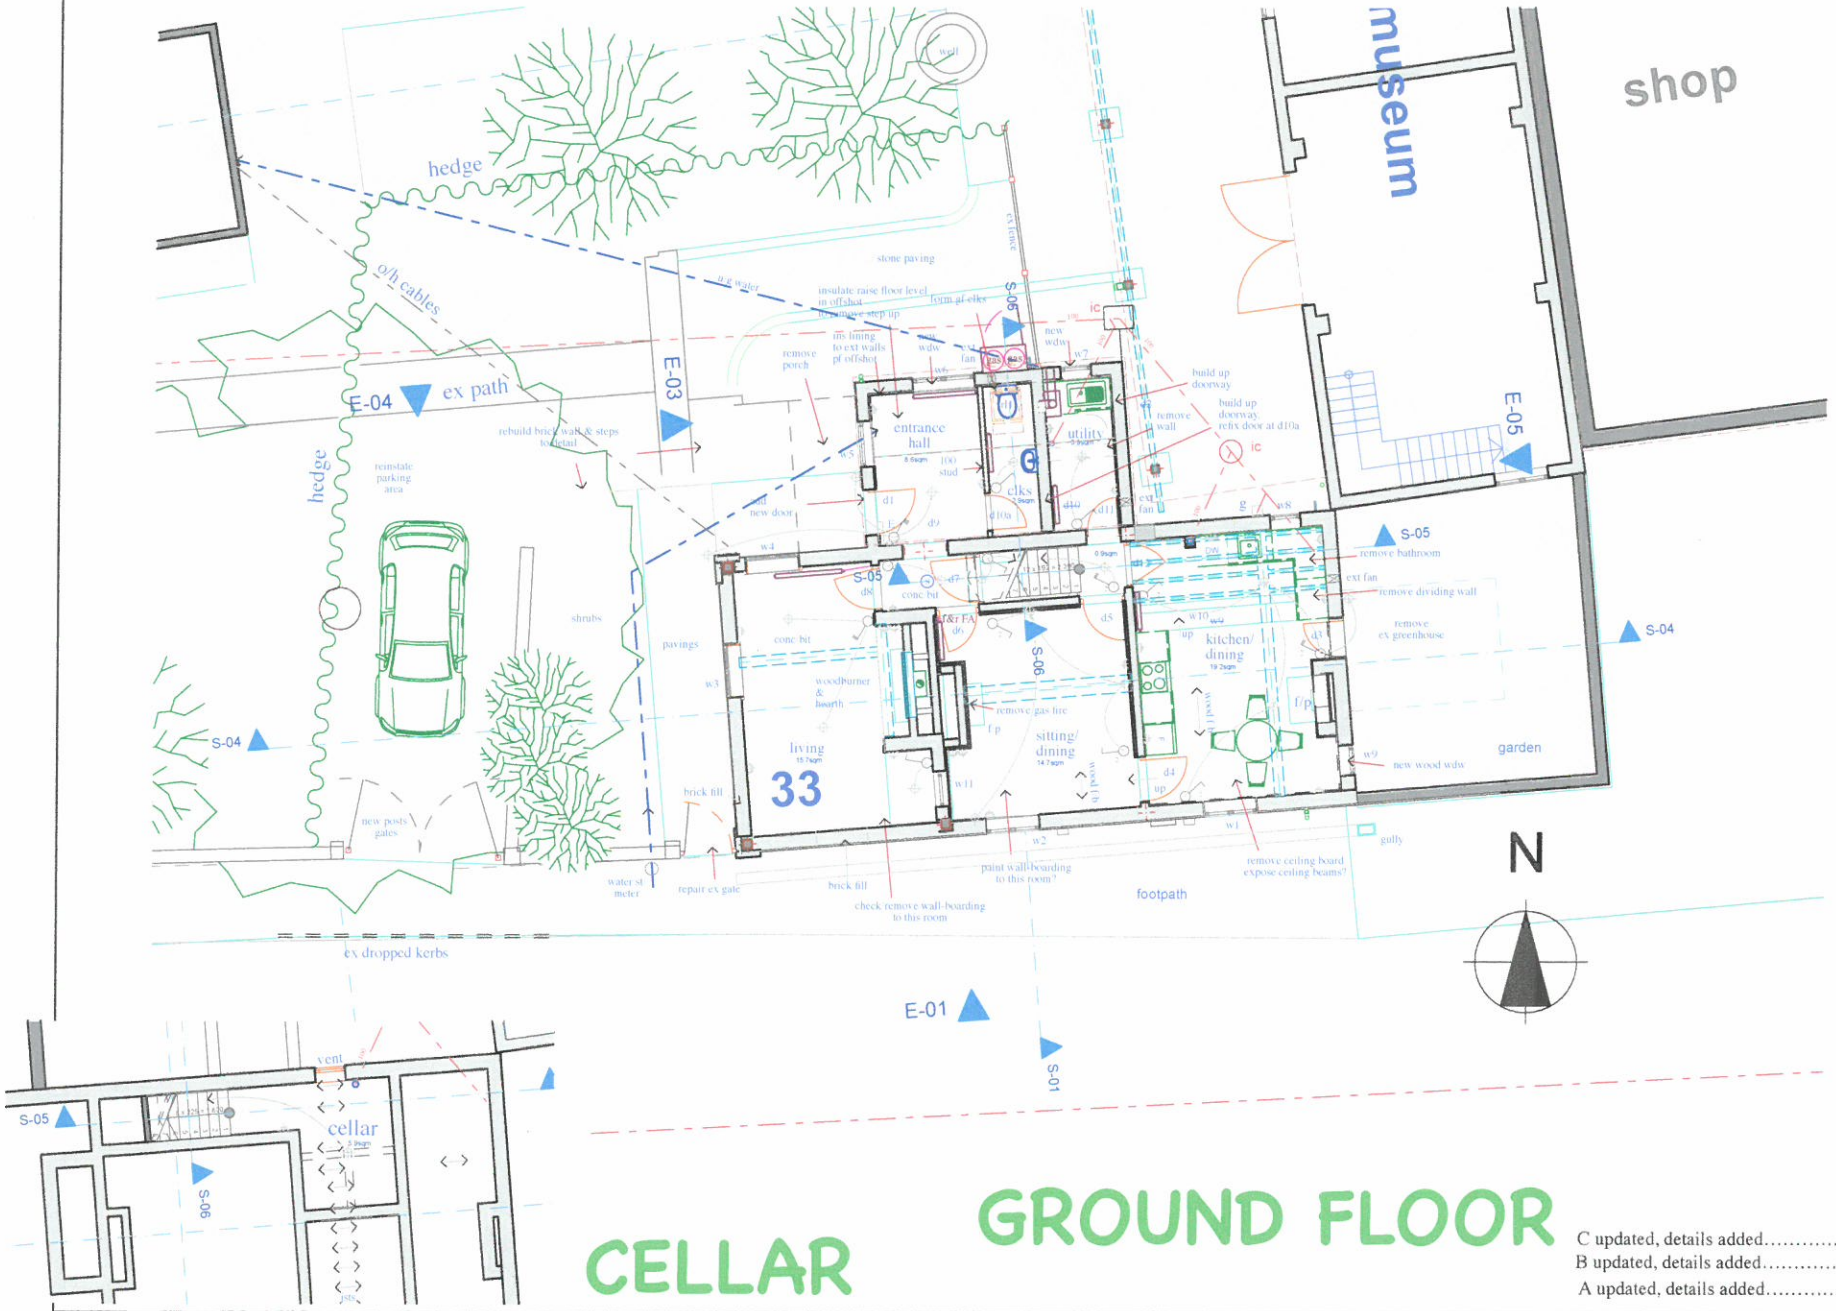

CELLAR

GROUND FLOOR

C updated, details added.....07.10.23
B updated, details added.....07.07.23
A updated, details added.....18.03.23

Purpose of Issue	status	Drawn By / Checked By / Approved By	Date	Scales @ A3	Project No.	Originator	Project	Client	Layout Title	Drawing Number 1826 - 06
Survey/ Proposed				1:100	1826		alan wahlers ba (hons) dip arch (sheff) architect t: 01623 882715 e: alan@wahlers.co.uk	The Trustees of the Dorothy Harrison Trust	Ground/Cellar Floor	project: originator: zone: level: type: role: number: rev: C