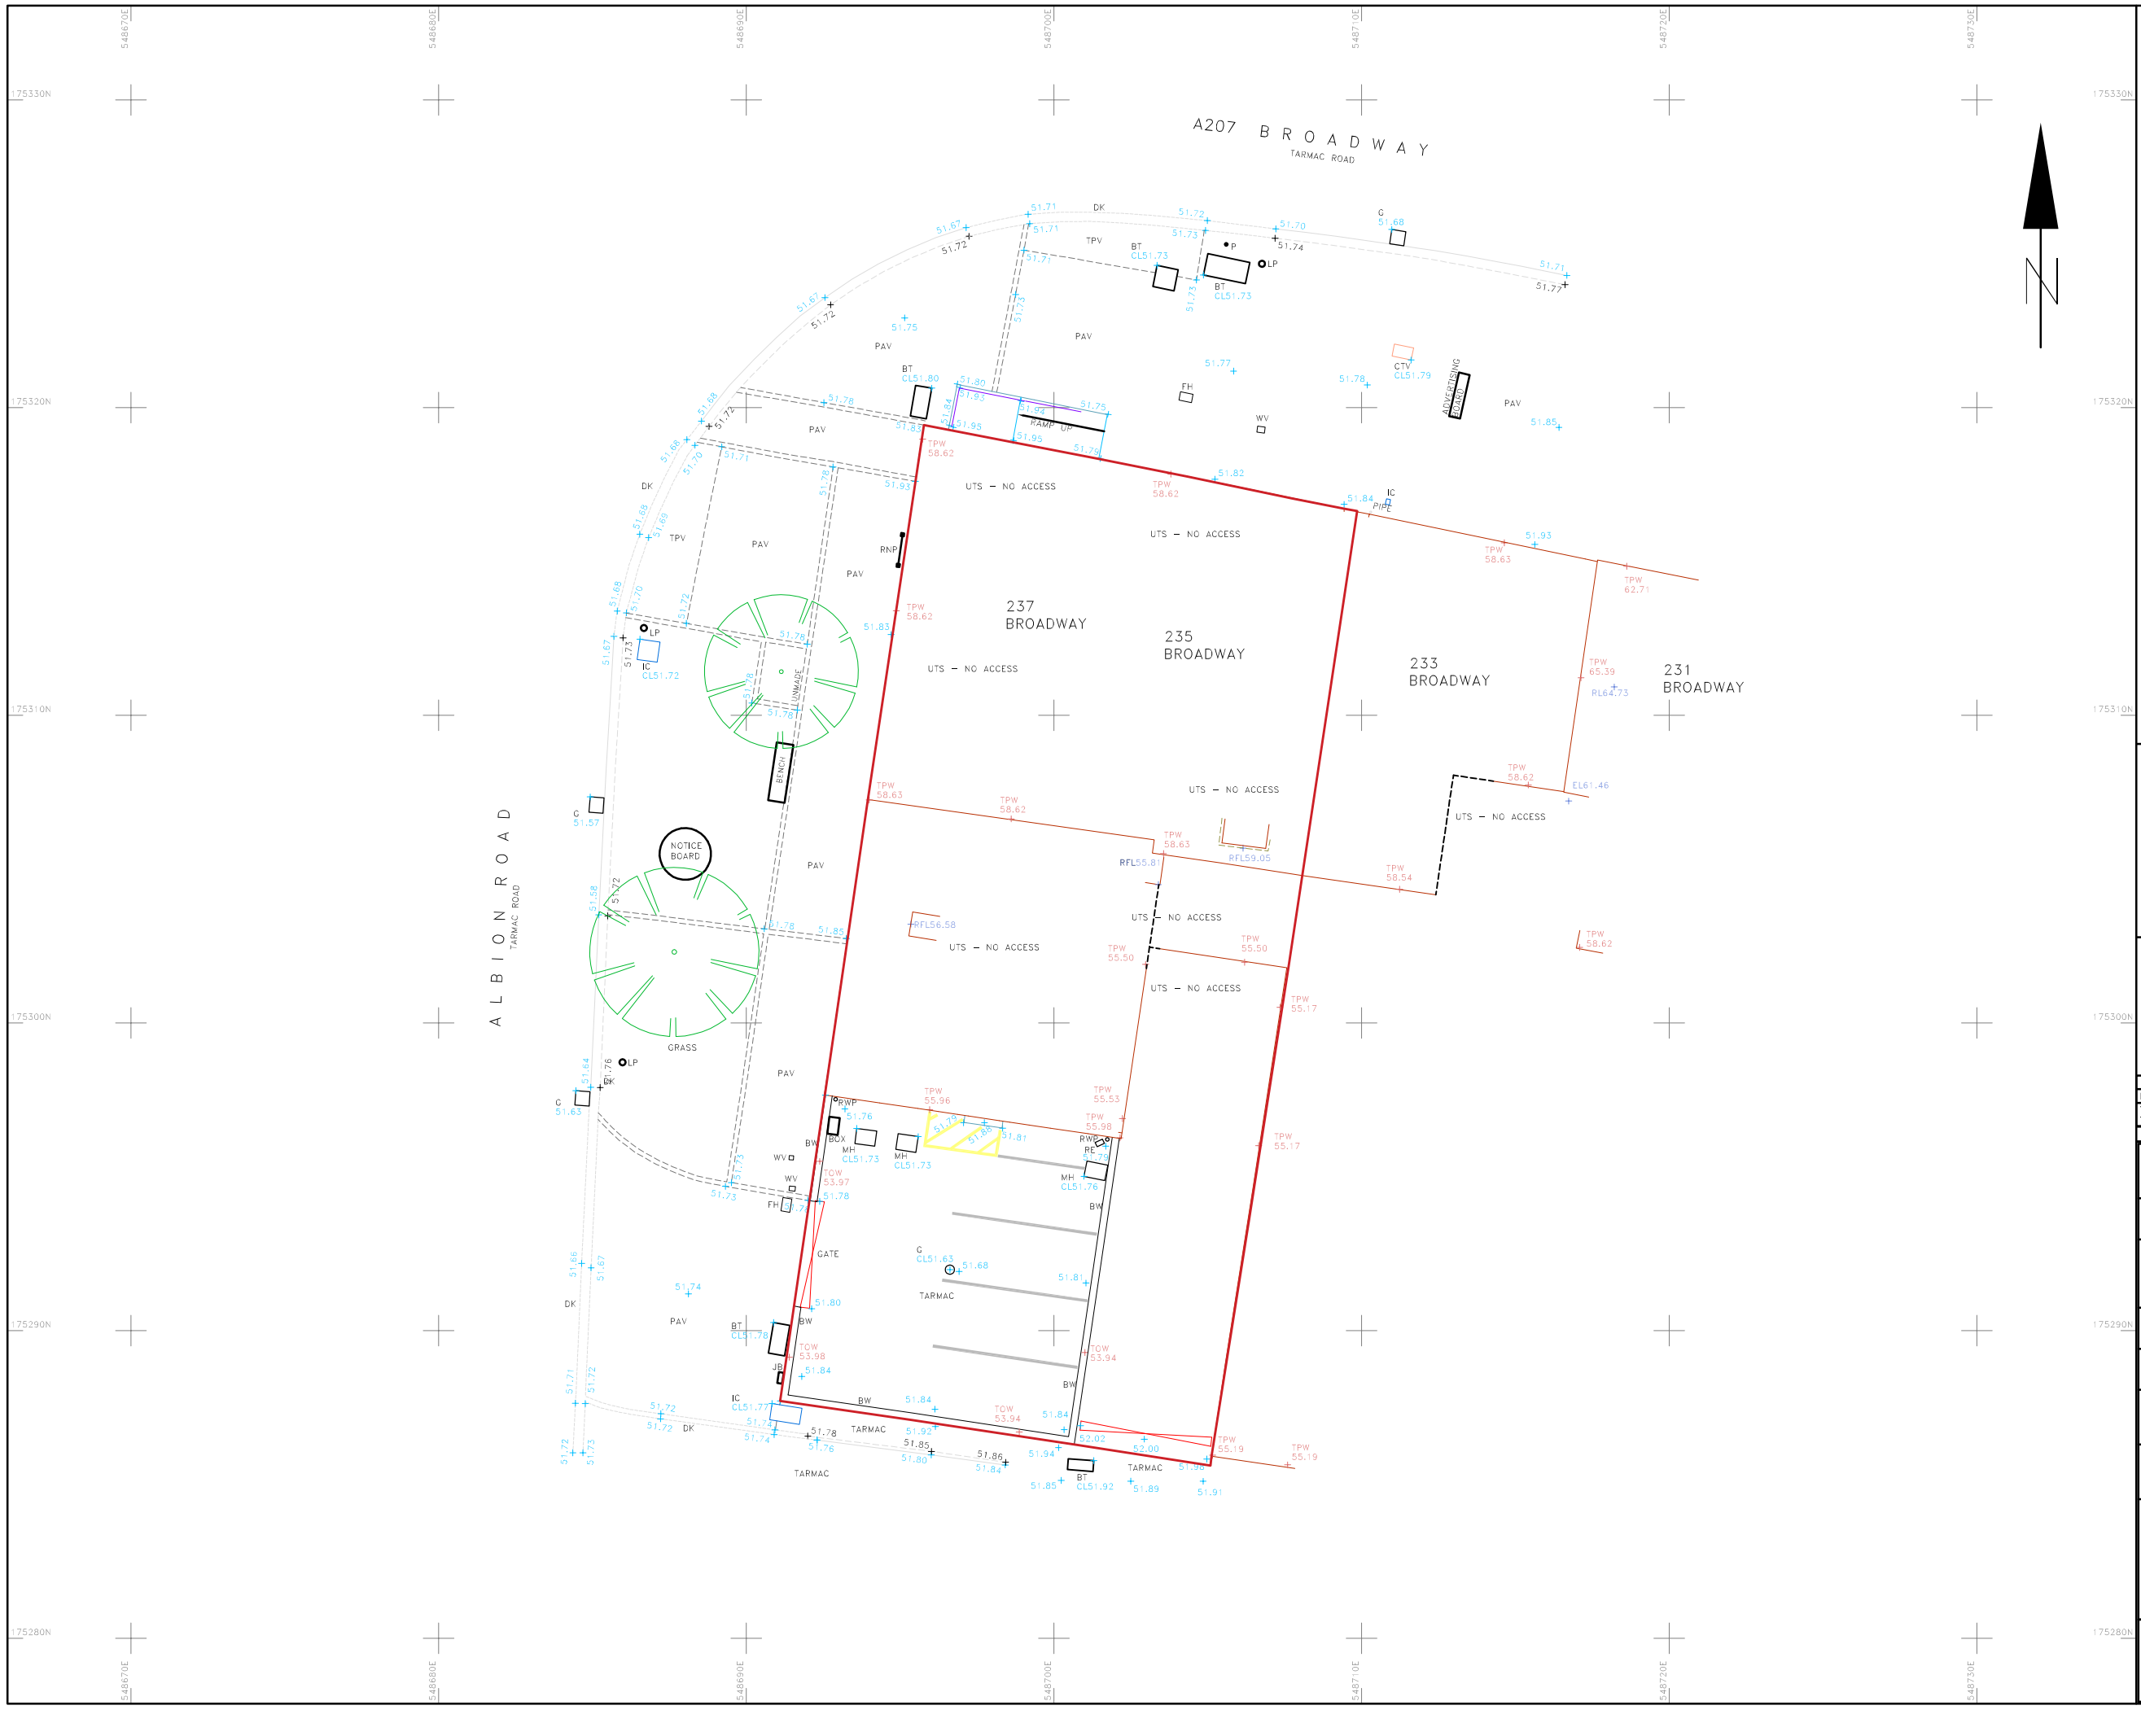

ABBREVIATIONS

A	AIR CONDITIONING
ACO	ACO CHANNEL
AV	AIR VALVE
B	BOLLARD
BAR	BARBED WIRE FENCE
BB	BELISHA BEACON
BD	BACK DROP
BH	BORE HOLE
BLW	BLOCKWALL
BPV	BLOCK PAVING
BRW	BRICK RETAINING WALL
BS	BUS STOP
BT	BRITISH TELECOM
BW	BRICK WALL
CB	CLOSE BOARD FENCE
CCTV	CLOSE CIRCUIT TELEVISION
CH	CEILING HEIGHT
CHP	CHESTNUT PALING FENCE
CL	COVER LEVEL
CLF	CHAIN LINK FENCE
COH	COAL HOLE
COL	COLUMN
CONC	CONCRETE
CP	CONCRETE PANEL FENCE
CRB	CRASH BARRIER
CRW	CONCRETE RETAINING WALL
CTV	CABLE TELEVISION
CW	CONCRETE WALL
DCH	DRAINAGE CHANNEL
DK	DROPPED KERB
EB	ELECTRIC BOX
EC	ELECTRIC COVER
EL	EAVES LEVEL
EP	ELECTRIC POLE
ER	EARTH ROD
FB	FLOWER BED
FH	FIRE HYDRANT
FL	FLOOR LEVEL
FLD	FLOOD LIGHT
FP	FLAG POLE
FW	FOUL WATER
G	GULLY
GB	GAS BOX
GP	GATE POST
GV	GAS VALVE
HR	HAND RAIL
IC	INSPECTION COVER
IL	INVERT LEVEL
IR	IRON RAILING
JB	JUNCTION BOX
KO	KERB OUTLET
LL	LARCH LAP FENCE
LP	LAMP POST
MB	MULTI-BOLE
MH	MANHOLE
MK	UTILITY MARKER POST
MW	MONITORING WELL
OH	OVER HEAD
P	POST
PAL	PALE FENCE
PAV	PAVING
PB	POST BOX
PC	POST & CHAIN FENCE
PFP	PUBLIC FOOTPATH
PM	PARKING METER
PR	POST & RAIL FENCE
PT	PICKET FENCE
PW	POST & WIRE FENCE
RE	RODDING EYE
RFL	GENERAL ROOF LEVEL
RL	RIDGE LEVEL
RNP	ROAD NAME PLATE
RS	ROAD SIGN
RSJ	ROLLED STEEL JOIST
RTW	RETAINING WALL
RWP	RAIN WATER PIPE
SAP	SAPLING
SC	SPEED CAMERA
SFL	SOFFIT LEVEL
SO	SMOKE OUTLET
SP	SIGN POST
SRW	STONE RETAINING WALL
SV	STOP VALVE
SVP	SOIL VENT PIPE
SW	SURFACE WATER
SWL	STONE WALL
SY	STAY
TB	TELEPHONE BOX
TFL	TRANSPORT FOR LONDON
THL	THRESHOLD LEVEL
TL	TRAFFIC LIGHT
TLB	TRAFFIC LIGHT BUTTON
TOC	TOP OF CHIMNEY
TOF	TOP OF FENCE LEVEL
TOV	TOP OF VEGETATION
TOW	TOP OF WALL LEVEL
TP	TELEGRAPH POLE
TPIT	TRIAL PIT
TPV	TACTILE PAVING
TPW	TOP OF PARAPET WALL
TR	TRELLIS FENCE
UK	UNKNOWN
UTA	UNABLE TO ACCESS
UTL	UNABLE TO LIFT
UTS	UNABLE TO SURVEY
V	VALVE
VP	VENT PIPE
W	WATER COVER
WB	WASTE BIN
WBW	WILDLIFE BURROW
WL	WATER LEVEL
WM	WATER METER
WMF	WIRE MESH FENCE
WO	WASH OUT
WV	WATER VALVE

SYMBOLS & LINESTYLES

BORE HOLE
TREE
BANK
OVERHEAD ELECTRIC
OVERHEAD TELECOM
STN 100,00 SURVEY STATION

GENERAL NOTES

ALL TREES IDENTIFIED WHERE POSSIBLE, ADVICE FROM AN ARBORIOLOGIST SHOULD BE SOUGHT TO CONFIRM ANY SPECIES OR SIZE SHOWN.

DETAIL, DRAINAGE AND UTILITIES MAY NOT BE SHOWN IF CONCEALED FROM VIEW AT THE TIME OF THE SURVEY.

ANY ERRORS OR DISCREPANCIES FOUND ON THIS DRAWING SHOULD BE REPORTED TO SCOPE SURVEYS LTD IMMEDIATELY.

© SCOPE SURVEYS LTD HOLD THE COPYRIGHT TO ALL INFORMATION PROVIDED IN THIS DRAWING. WRITTEN CONSENT MUST BE OBTAINED PRIOR TO COPYING OR USING THE DATA FOR ANY PURPOSE OTHER THAN ORIGINALLY INTENDED.

DO NOT SCALE FROM THIS DRAWING.

TREE TABLE

NUMBER	SPECIES	GIRTH	HEIGHT
T1	UNKNOWN	0,40	13
T2	UNKNOWN	0,65	16

REVISION:

PROJECT
235 & 237 BROADWAY, BEXLEYHEATH
DA6 7EL

CLIENT
MAB ARCHITECTS

DRAWING TITLE
TOPOGRAPHICAL SURVEY BLOCK PLAN

SCALE
1:100

DATE
SEPTEMBER 2021

DRAWING NUMBER
2473_01

REVISION
-

PAPER SIZE
A1

LEVELS RELATED TO:
ORDNANCE SURVEY LEVEL DATUM OSGM15GB
VIA GNSS SMARTNET USING MULTIPLE OBSERVATIONS

GRID RELATED TO:
OSGB36(15) NATIONAL GRID VIA GNSS SMARTNET
USING MULTIPLE OBSERVATIONS ORIENTATED TO
GRID NORTH WITH A SCALE FACTOR OF 1,0

SCOPE SURVEYS
LAND & MEASURED BUILDING SURVEYORS
T: 0208 771 3477
E: INFO@SCOPESURVEYS.CO.UK
W: WWW.SCOPESURVEYS.CO.UK
91 CHURCH ROAD
LONDON
SE13 2TA

THE SURVEY ASSOCIATION FULL MEMBER
smas worksafe contractor SSIP
ISO 9001 CERTIFIED