


# PROPOSED FRONT ELEVATION

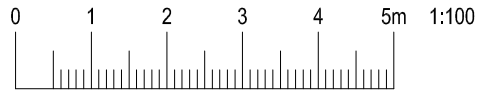


# PROPOSED SECTION AA

FILE PATH SHOWN IN MARGIN


GAVIN FUNG ARCHITECTS

16 BROWNLOW COURT, BROWNLOW ROAD,
LONDON N11 2BH

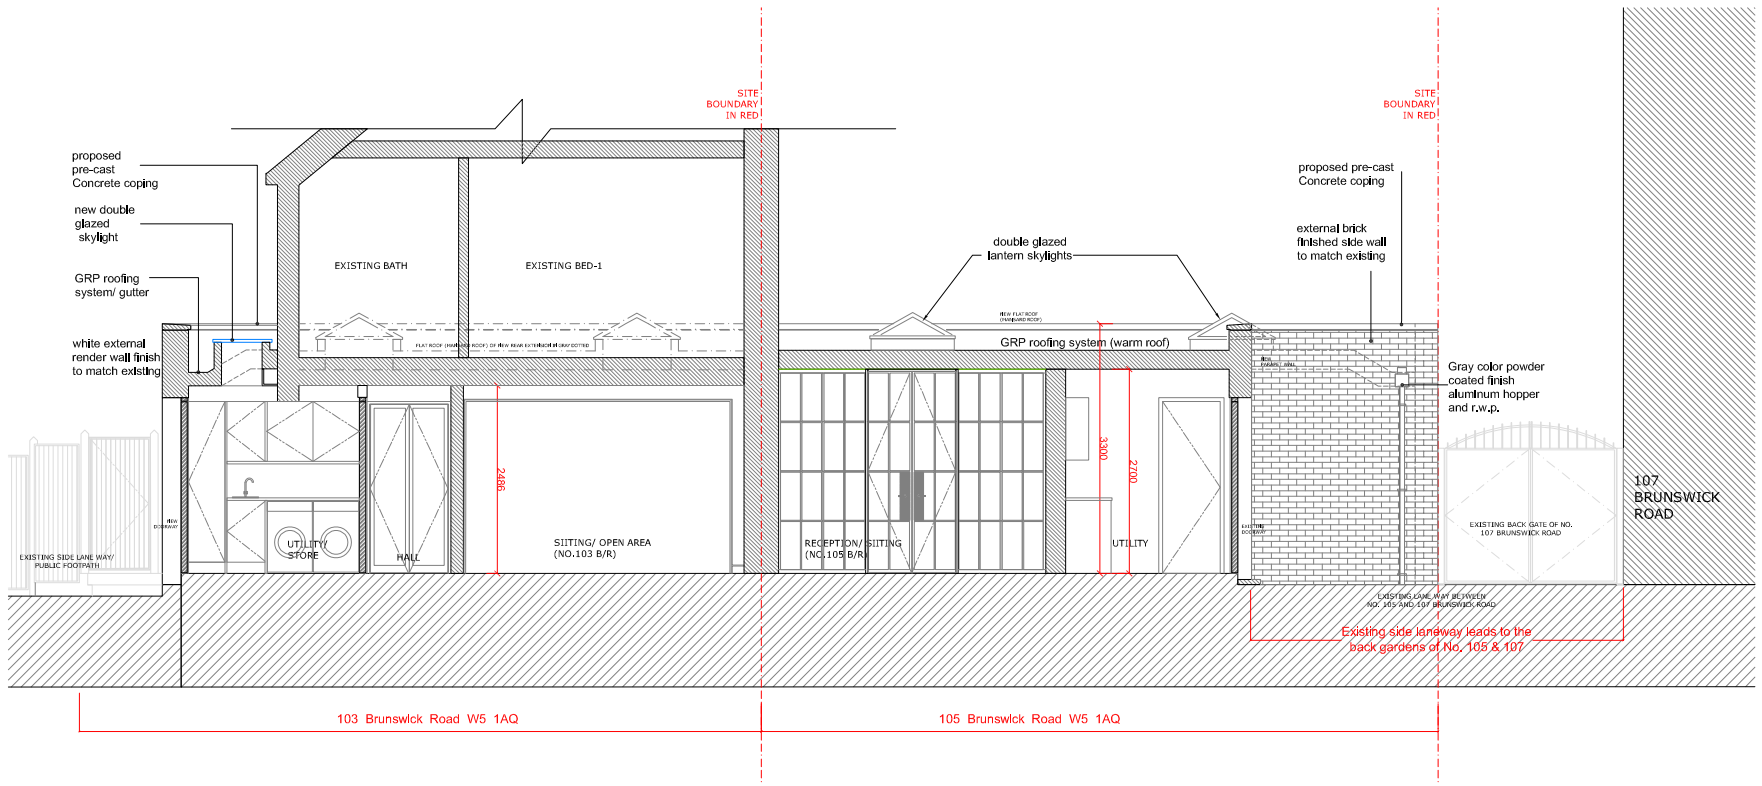e: gavin.fung@yahoo.co.uk m: 0790 6126 474


DRAWING TITLE:
PROPOSED FRONT ELEVATION AND SECTION AA

PROJECT TITLE:
PROPOSED NEW G/F BACK EXTENSIONS TO EXISTING TWO SEMI-DETACHED HOUSE AT
103 & 105 Brunswick Road, London W5 1AQ

| DRAWING BY: | SCALE: | DATE: |
|---|---|---|
| GF | 1: 100 @ A3 | NOV' 2023 |

DRAWING NUMBER:

| PROJECT | STATUS | NUMBER | REV. |
|---|---|---|---|
| 2221(1) | PL | 1008 | B |