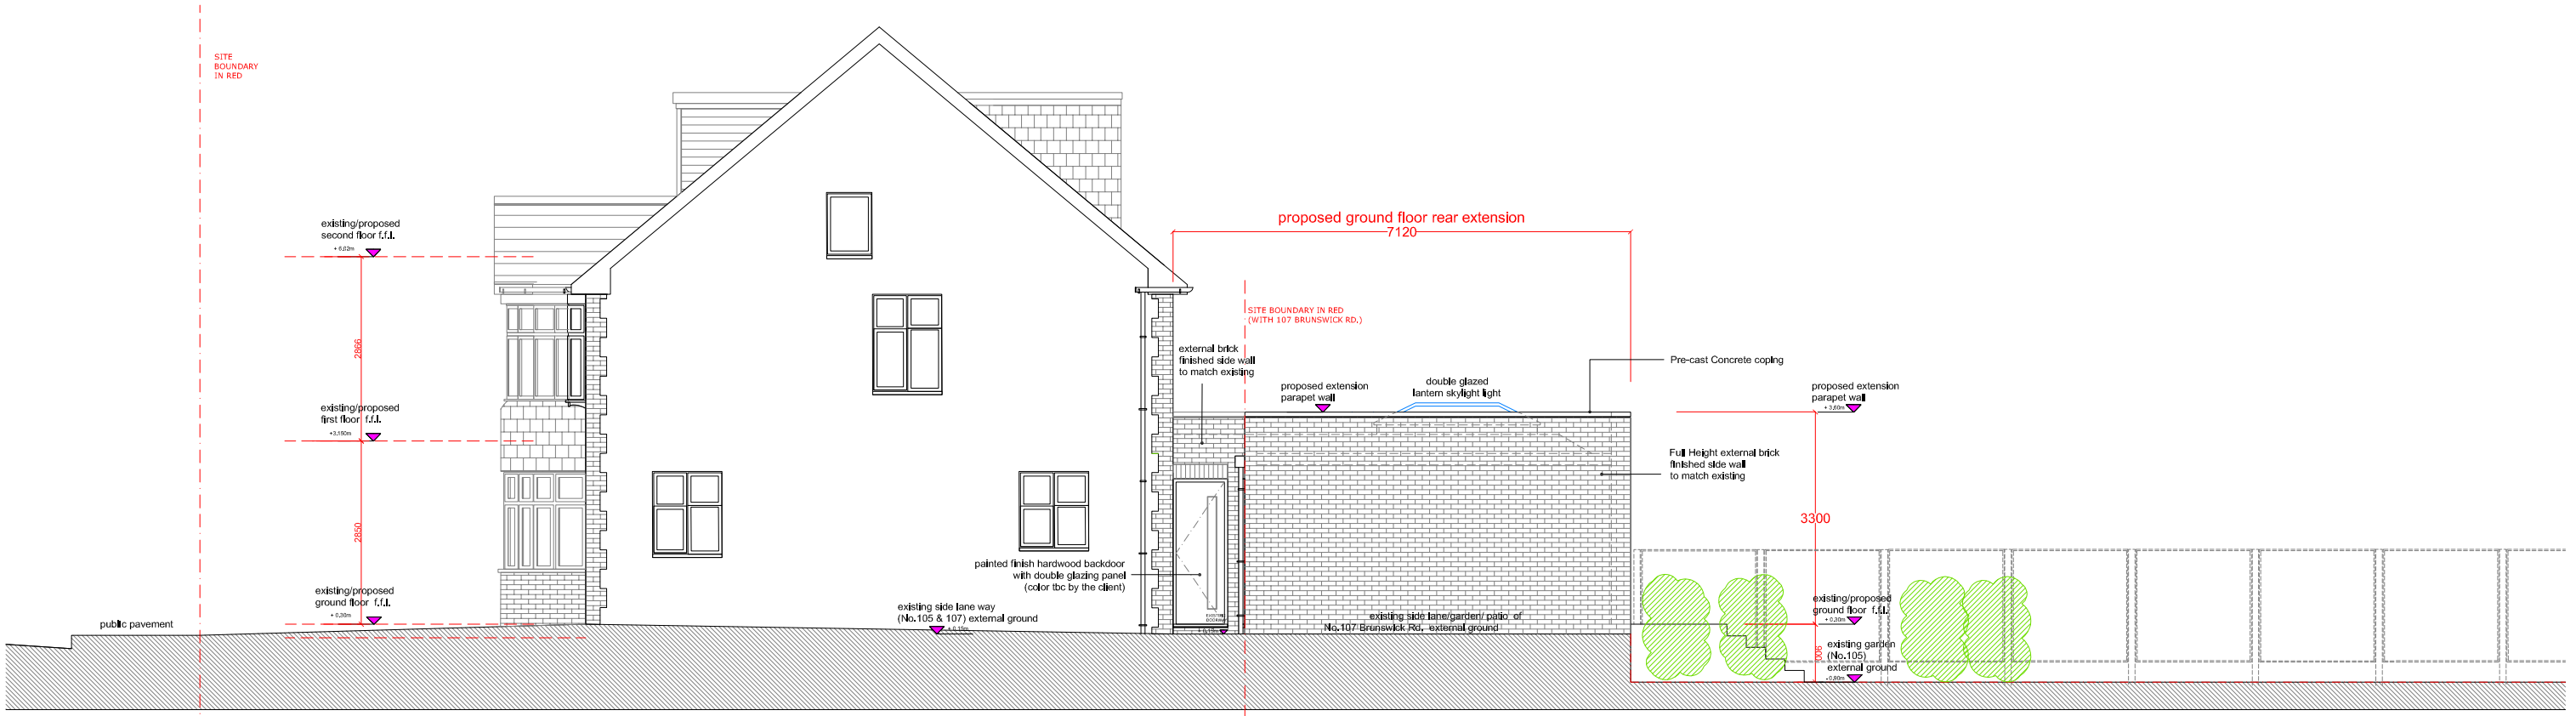

PROPOSED SIDE ELEVATION (No. 105)

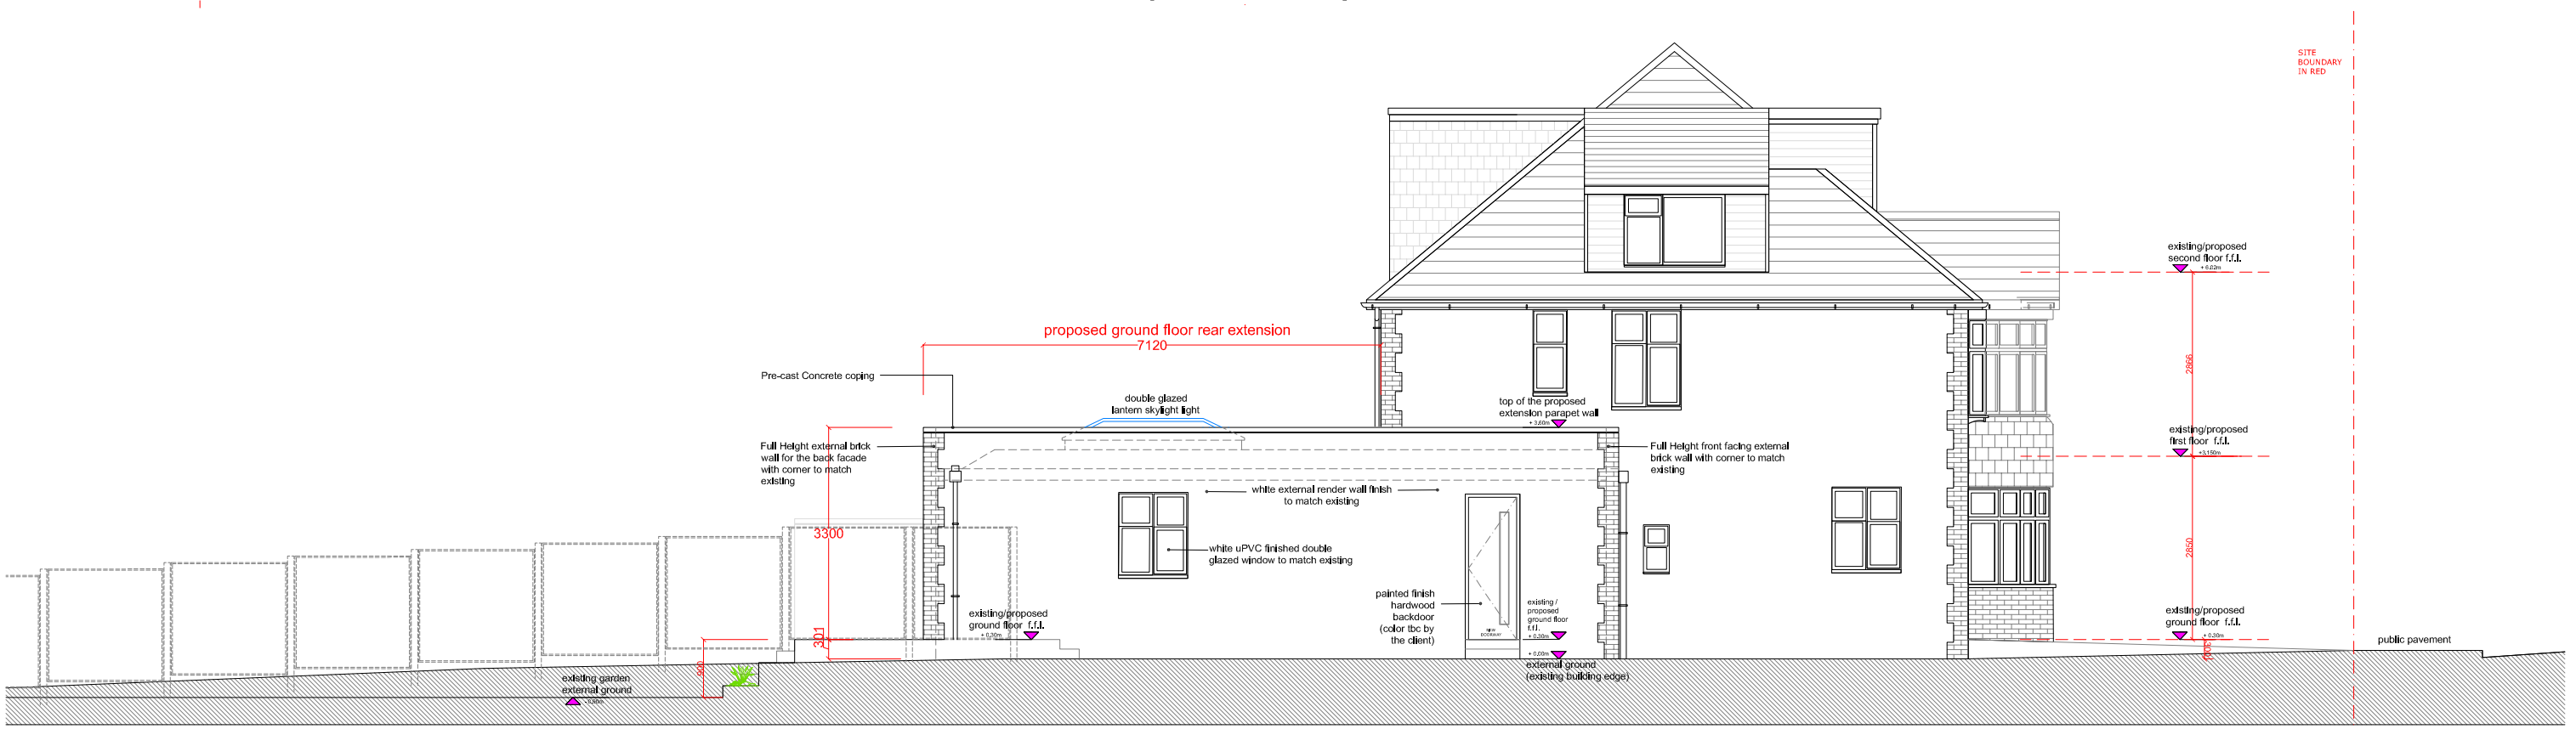

PROPOSED SIDE ELEVATION (No. 103)

FILE PATH SHOWN IN MARGIN

GAVIN FUNG ARCHITECTS

16 BROWNLOW COURT, BROWNLOW ROAD,
LONDON N11 2BH

e: gavin.fung@yahoo.co.uk m: 0790 6126 474

DRAWING TITLE:
PROPOSED SIDE ELEVATIONS

PROJECT TITLE:
PROPOSED NEW G/F BACK EXTENSIONS TO EXISTING TWO SEMI-DETACHED HOUSE AT
103 & 105 Brunswick Road, London W5 1AQ

DRAWING BY:	SCALE:	DATE:
GF	1: 100 @ A3	OCT' 2023

DRAWING NUMBER:

PROJECT	STATUS	NUMBER	REV.
2221(1)	PL	1006	C