Planning

Submission

drawing no: P02

job no: 2317

scale @ A3: 1 : 100

revision:

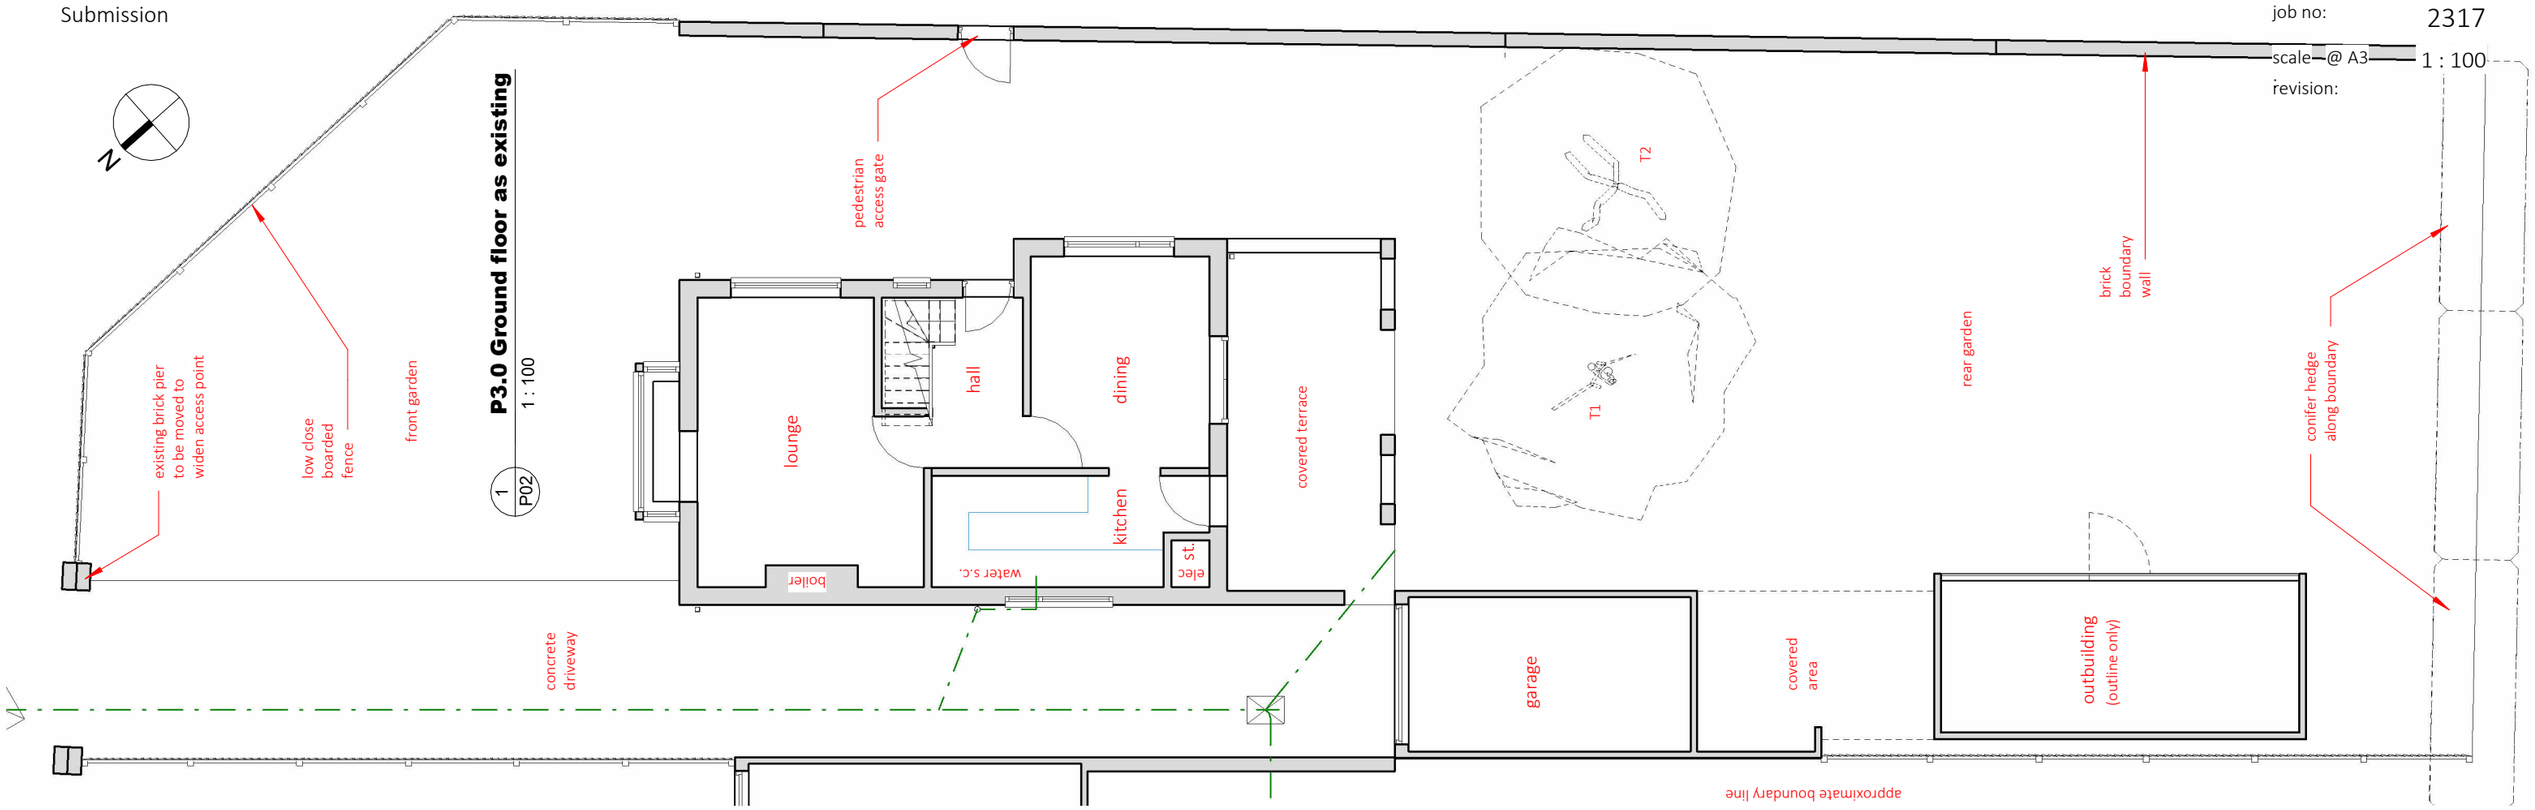

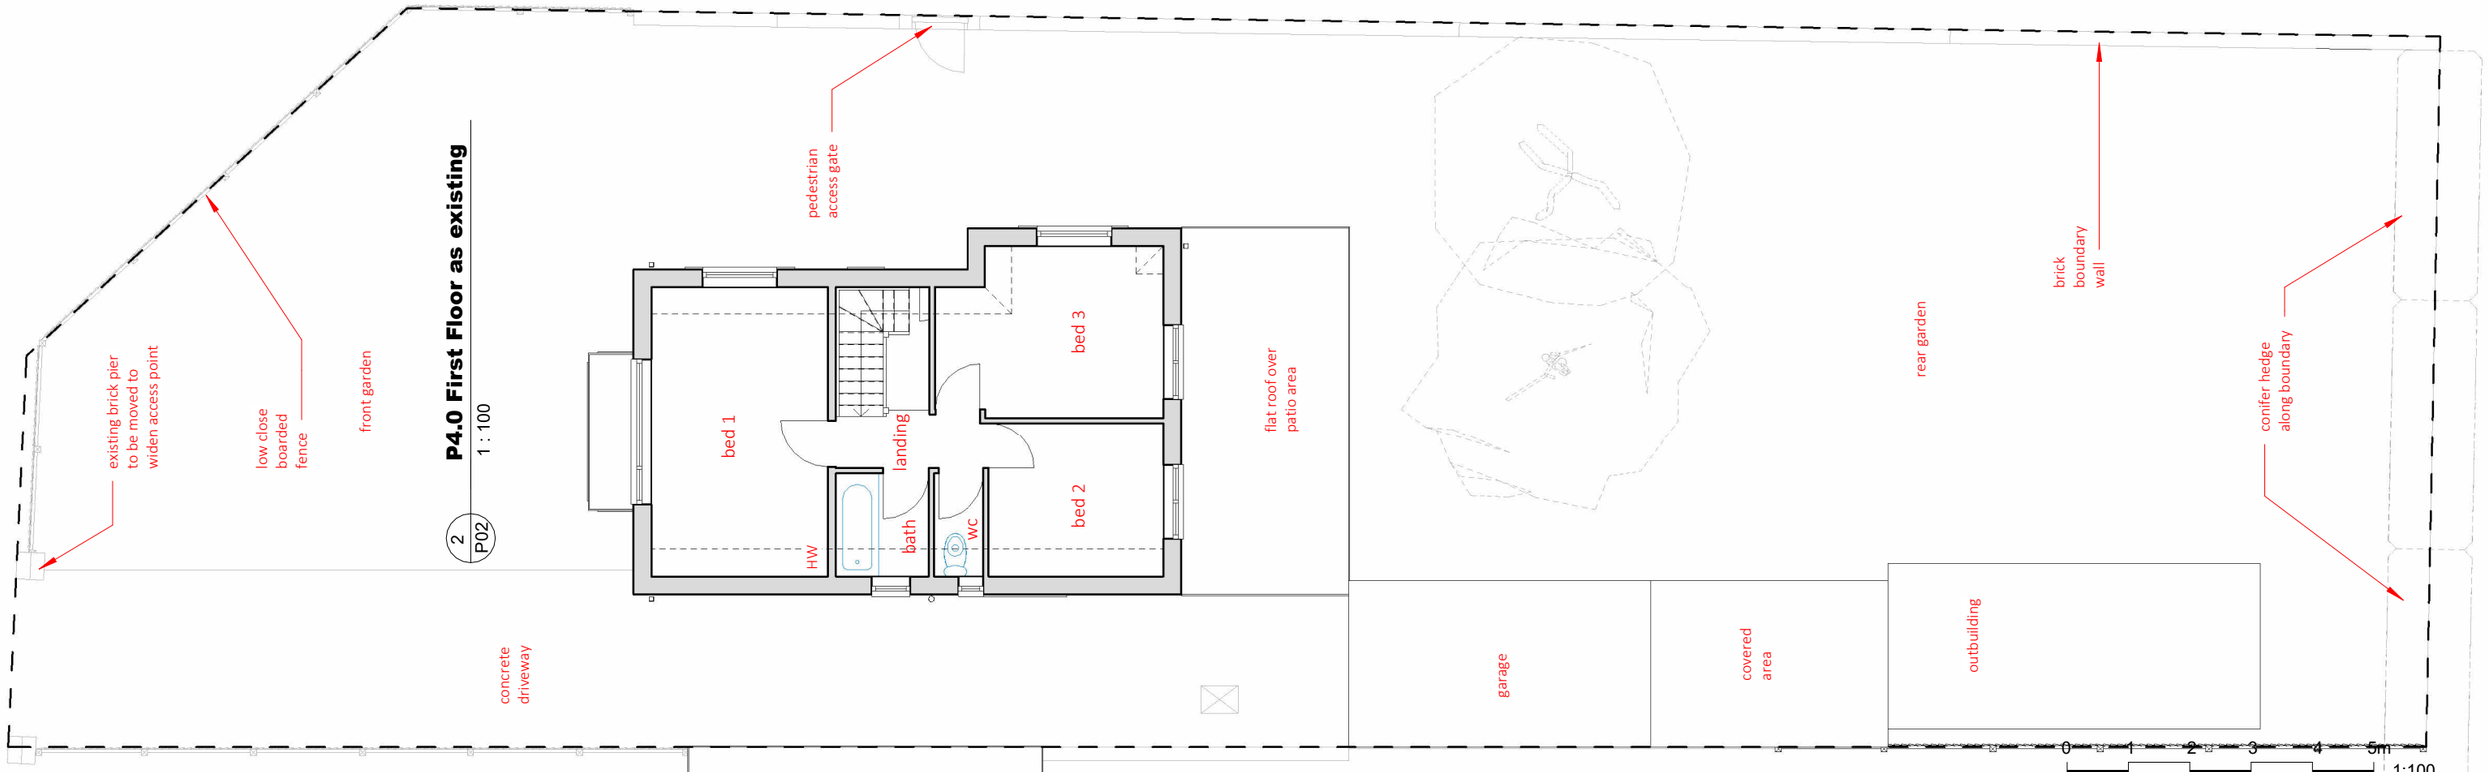

Mr & Mrs Whyntie

29 Old Witney Road, Eynsham, OX29 4PT

Plans as existing

www.lukewilliamson.co.uk

Luke Williamson Architect Ltd