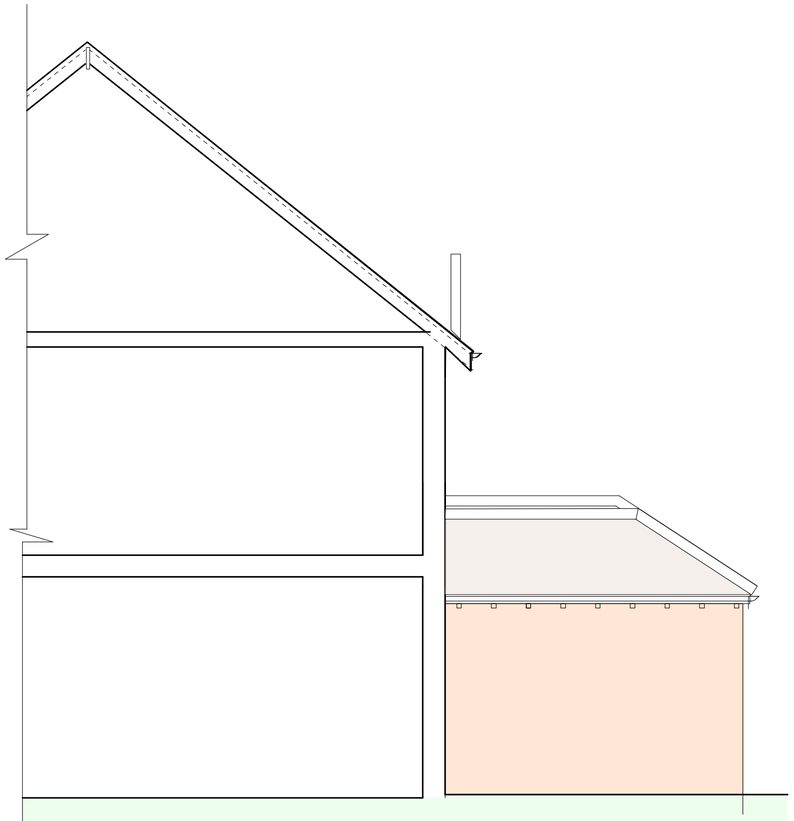

SIDE ELEVATION.
(SOUTH)

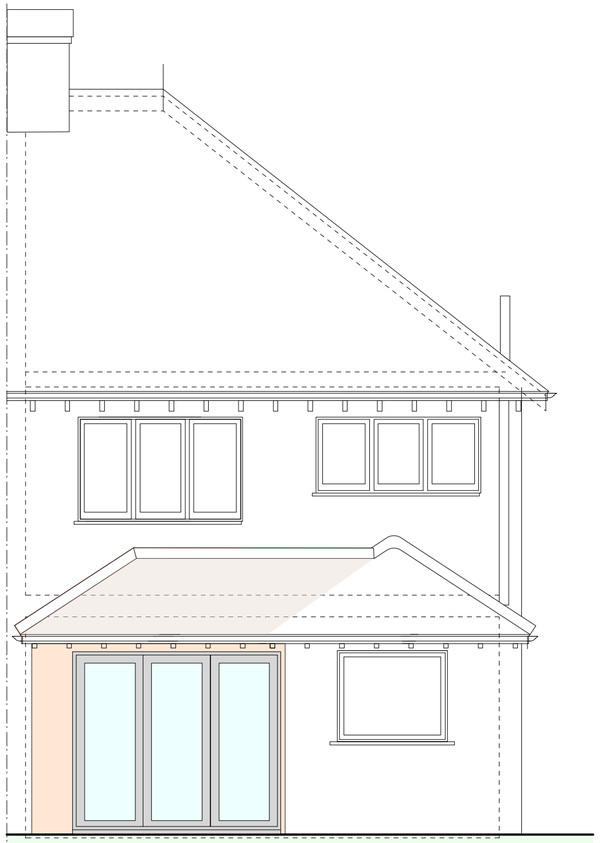

REAR ELEVATION.
(EAST)

GROUND FLOOR FINISHES :

Flat Roof :
Fibreglass roof with a mid grey colour to replicate lead.
Pitched Roof :
Plain Tiles to match the existing.
Walls :
Render to match the existing.
Windows :
Wooden decorated white.
Patio / Folding / Sliding Doors :
Grey Aluminium.
Roof windows:
Fixed flat roof roof lights
Glazing :
Clear double glazed safety glass.
RWP & Gutters :
Black UPVC gutters and downpipes.
Flashings :
Lead.
Fascia :
Softwood timber decorated
Soffit :
Cement board decorated

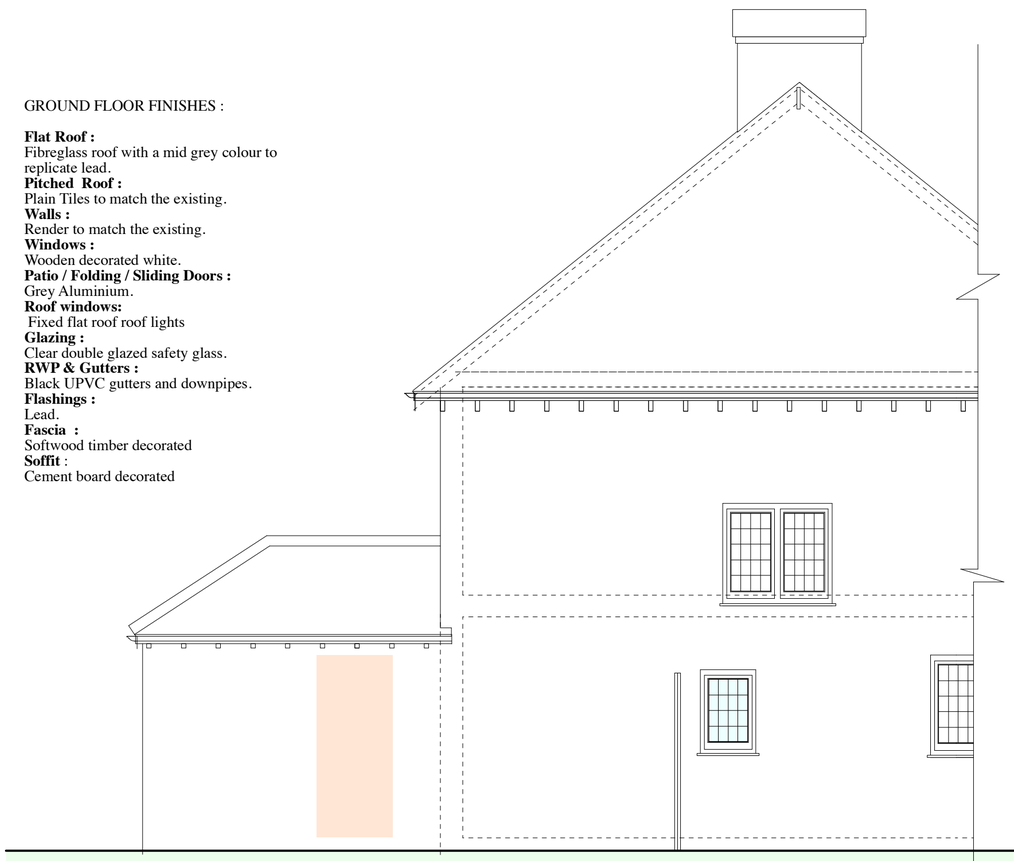

PART SIDE ELEVATION.
(NORTH)

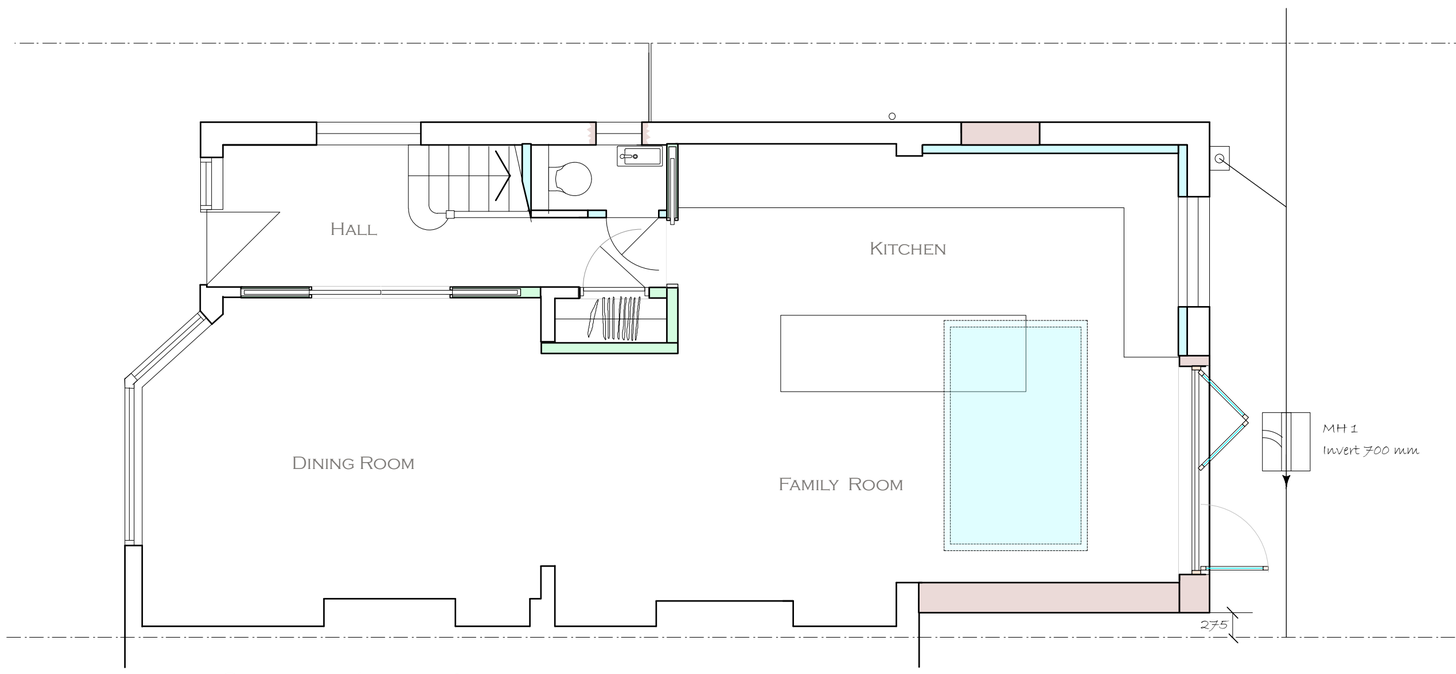

GROUND FLOOR PLAN.

SCALE 1:50 @ A2

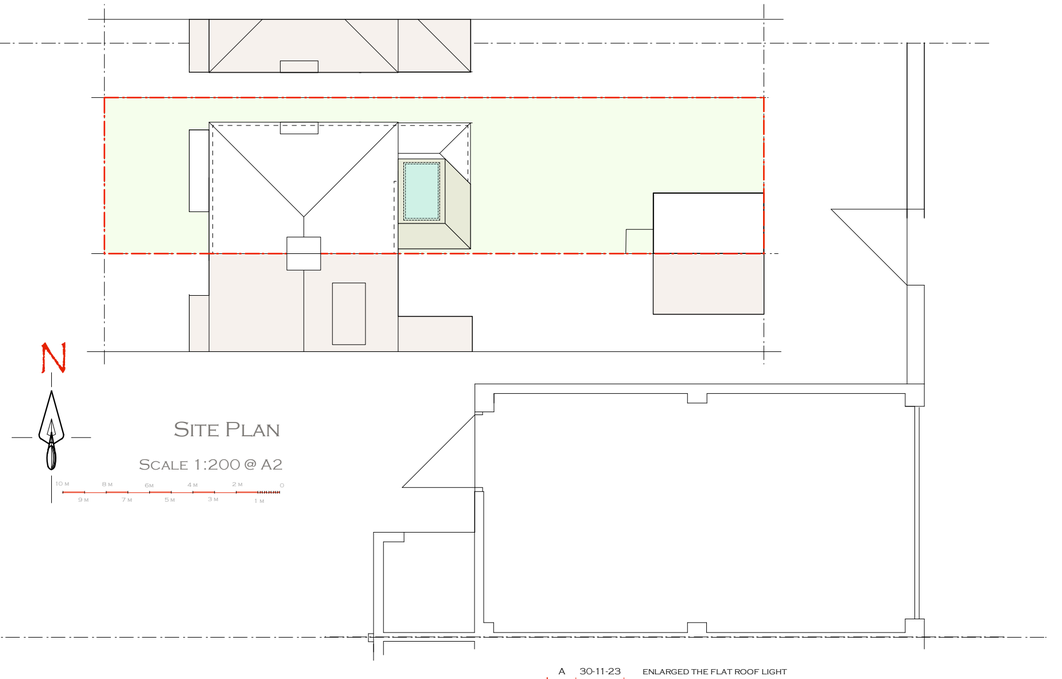

SITE PLAN
SCALE 1:200 @ A2

rev :	date :	description :
A	30-11-23	ENLARGED THE FLAT ROOF LIGHT

title :
PROPOSED DRAWINGS
GROUND FLOOR

site :
59 MONKS DRIVE, ACTON, W3 0ED

Franklyn Nevard Associates
Architecture & Interior Design
Telephone : 01473 372 382 (m) 07515 351 894
e-mail : franklyn@franklynnevard.co.uk
Thurland, Sulleys Hill, Lower Raydon, Ipswich, Suffolk, IP7 5QQ

sheet size :	scale :	date :	drawing No :	rev :
A2	1:50	JUNE 22	2059/2/11	A