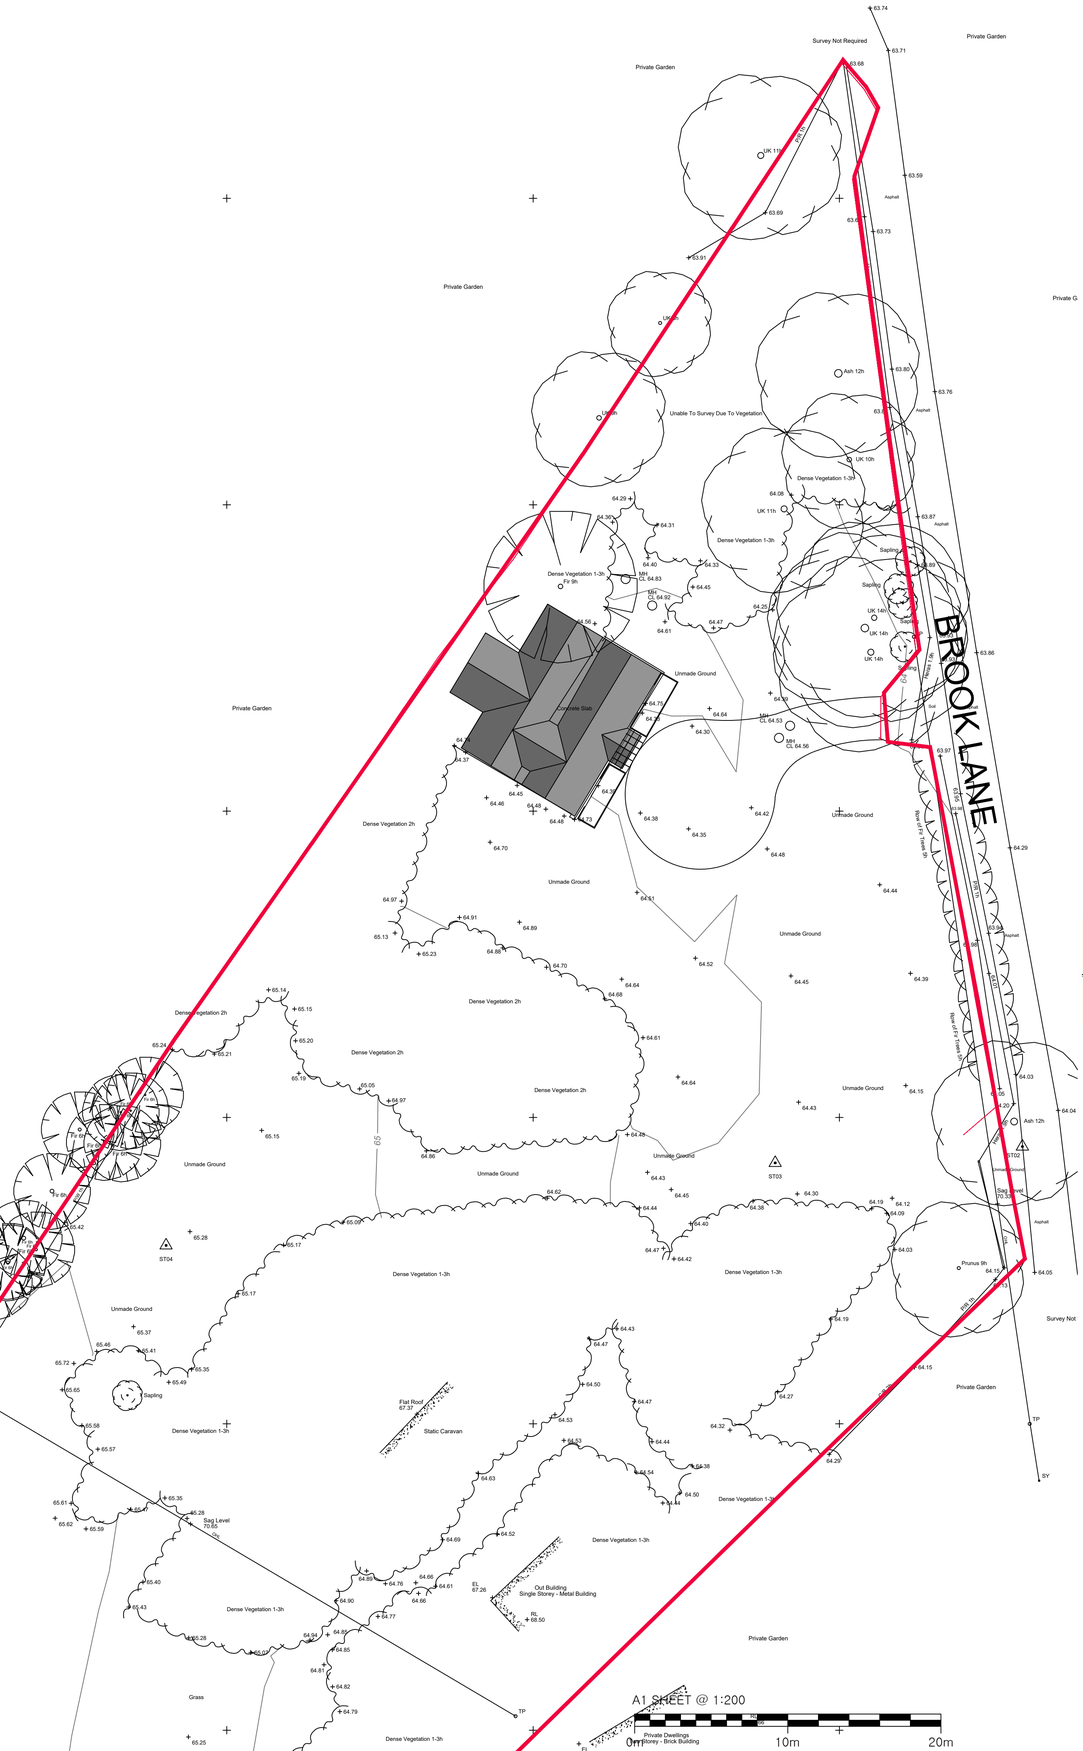

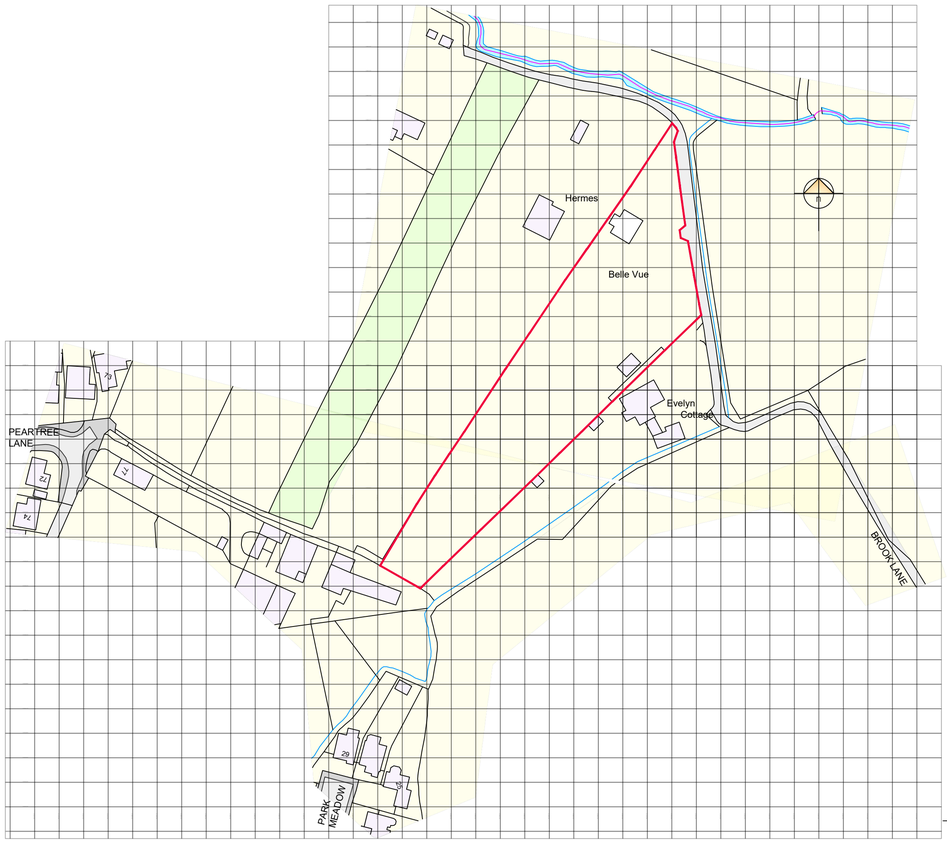

client
Matthias Wellers

project
Belle Vue, Brook Lane, Doddinghurst

title
Site & location plan As existing

john finch partnership
chartered architects & town planning consultants
88 broomfield road
chelmsford cm1 1ss
01245 354319/250780
admin@johnfinchpartnership.co.uk
www.johnfinchpartnership.co.uk

date	11:11:21	scale	1:200/:500
drawn	jh	checked	dcc
dwg no	3593:01.3 B	revision	.