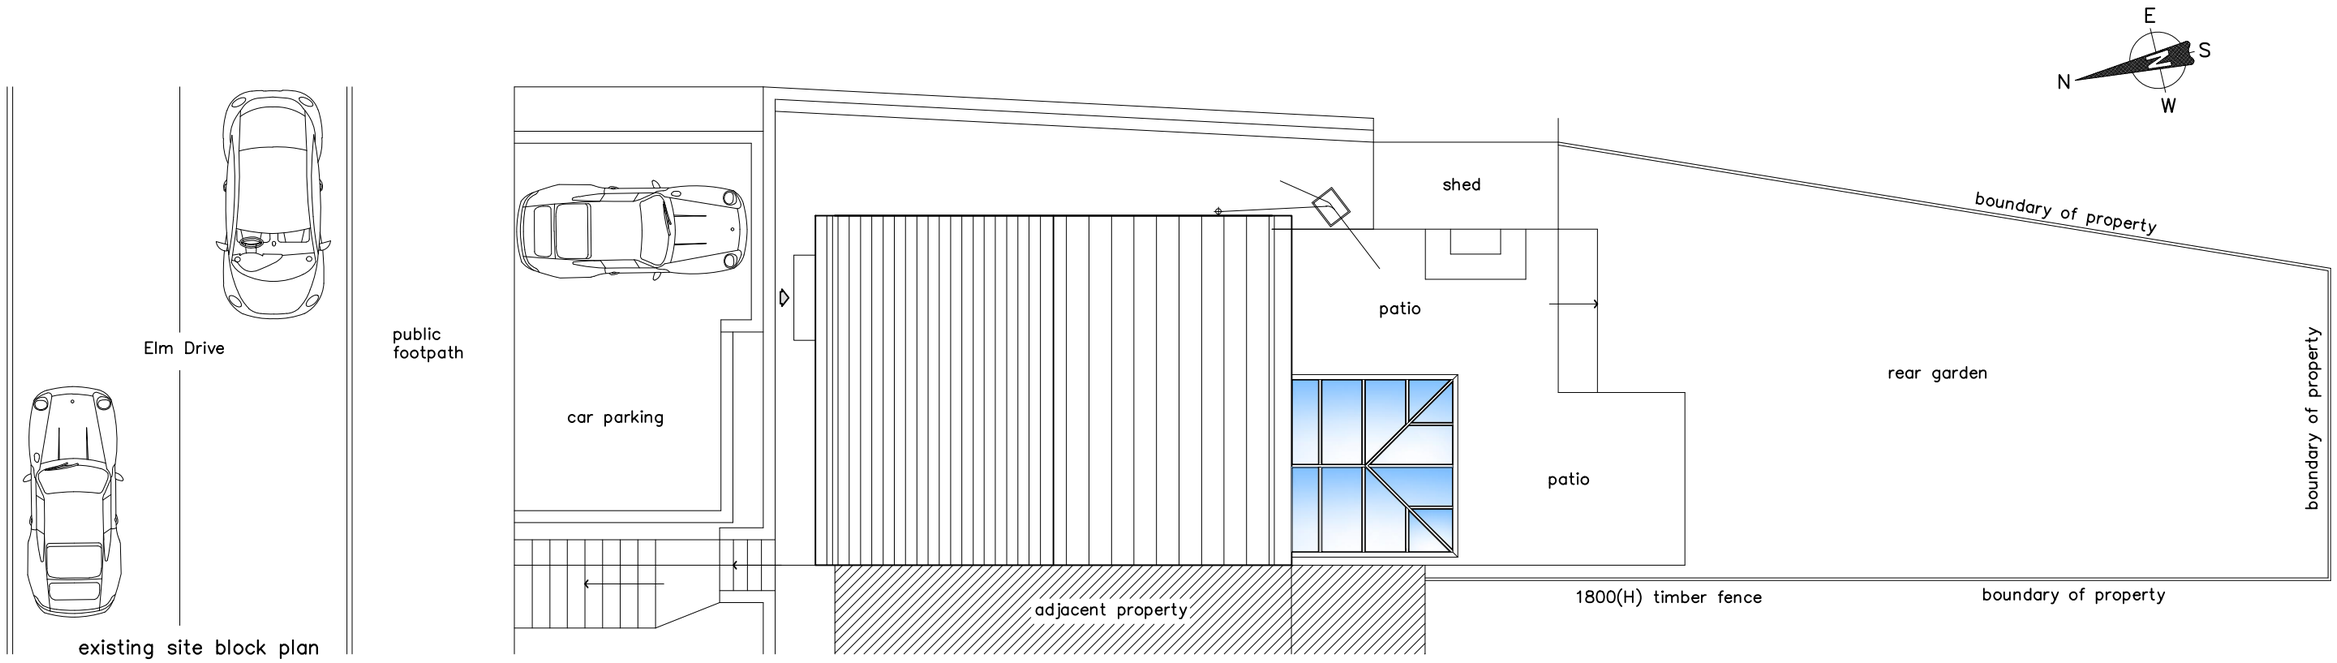

existing site block plan

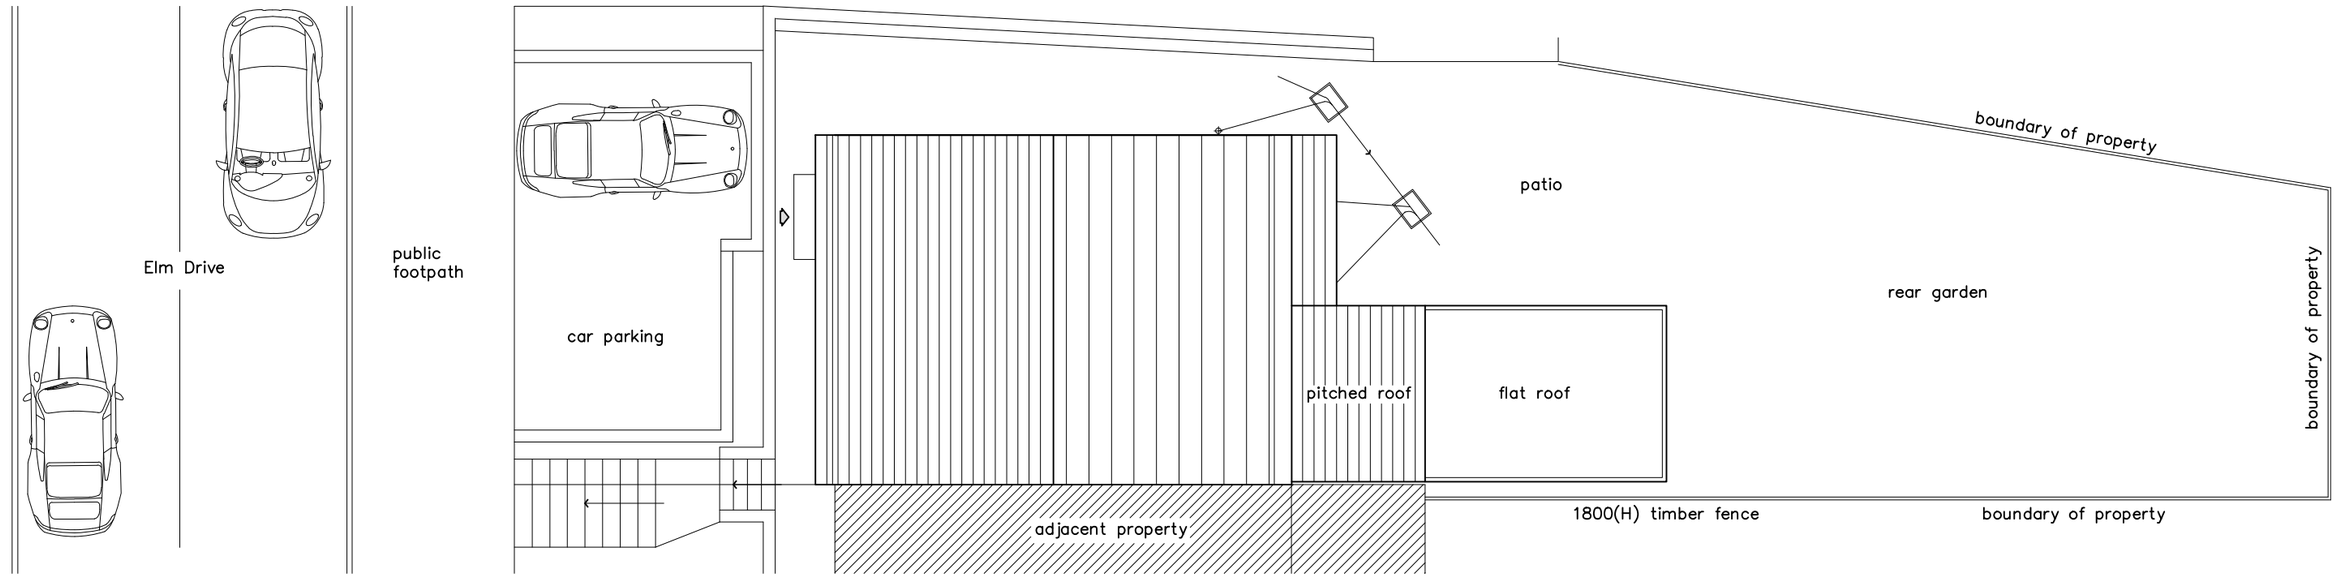

proposed site block plan

existing and proposed block plans

project no	G2023/LPS/277/01
date	11/2023
scale	1:100 @ A3
client	Mr+Mrs Crandon
project	Proposed Alterations : 48 Elm Drive : Ty-Sign : Risca NP11.6HJ

LLOYDS
Property Maintenance Services Ltd
(m) 07772 698406 (e) lloydsltd@live.co.uk