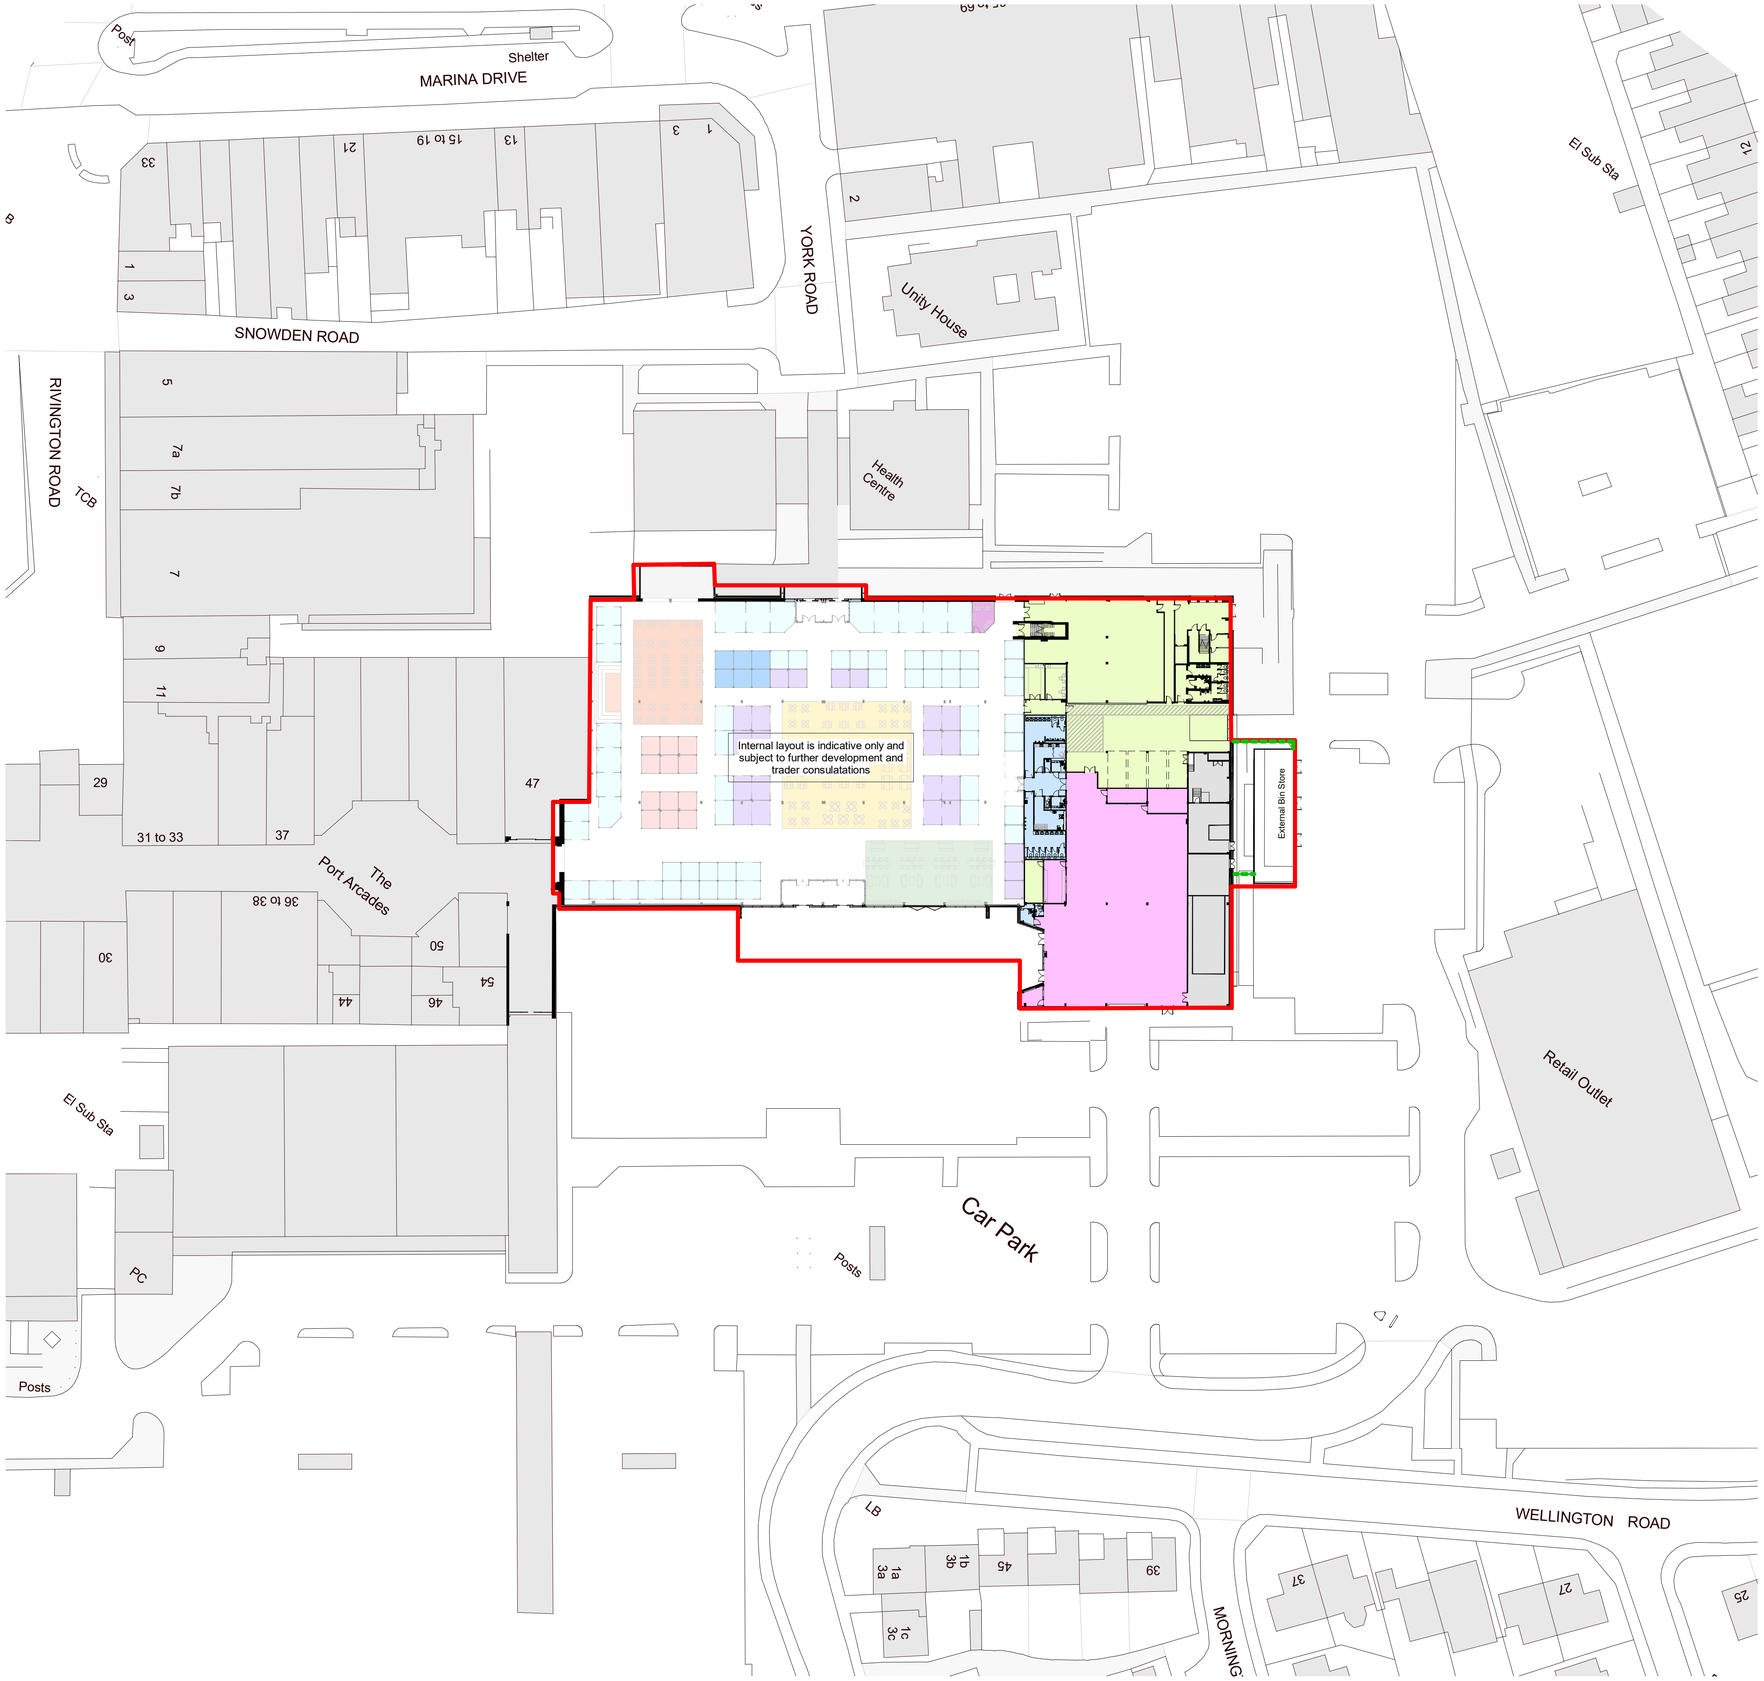


N

Application Boundary

Mesh Security Fence

| Rev | Description | Date | Dr by | App by |
|---|---|---|---|---|
| P1 | First Issue for Planning | 11.12.23 | MD | DM |

| original by | date created | approved by |
|---|---|---|
| MD | 11/27/23 | DM |


**AHR** Architects Ltd
5th Floor
55 Princess Street
Manchester
M2 4EW
United Kingdom

T +44(0)161 8287900
E manchester@ahr.co.uk
**www.ahr.co.uk**


client name

Cheshire West and Chester Council

project

Ellesmere Port Market

drawing

Proposed Site Plan

computer file
10.32.1.11\DEM_Profiles1_Folder_redirection\michael.dunn\Documents\Revit Files\Local Files\Revit 2021\EPM-AHR-XX-ZZ-M3-A-08001 - Proposal_michael.dunn\EWGEH.rvt

plot date

| project number | scale | |
|---|---|---|
| 2023.00227.000 | 1 : 500 | @A1 |

| drawing number | rev | issue status |
|---|---|---|
| EPM-AHR-ZZ-00-DR-A-08103 | P1 | P1 |


This drawing is to be read in conjunction with all related drawings. All dimensions must be checked and verified on site before commencing any work or producing shop drawings. The originator should be notified immediately of any discrepancy.
This drawing is copyright and remains the property of AHR.