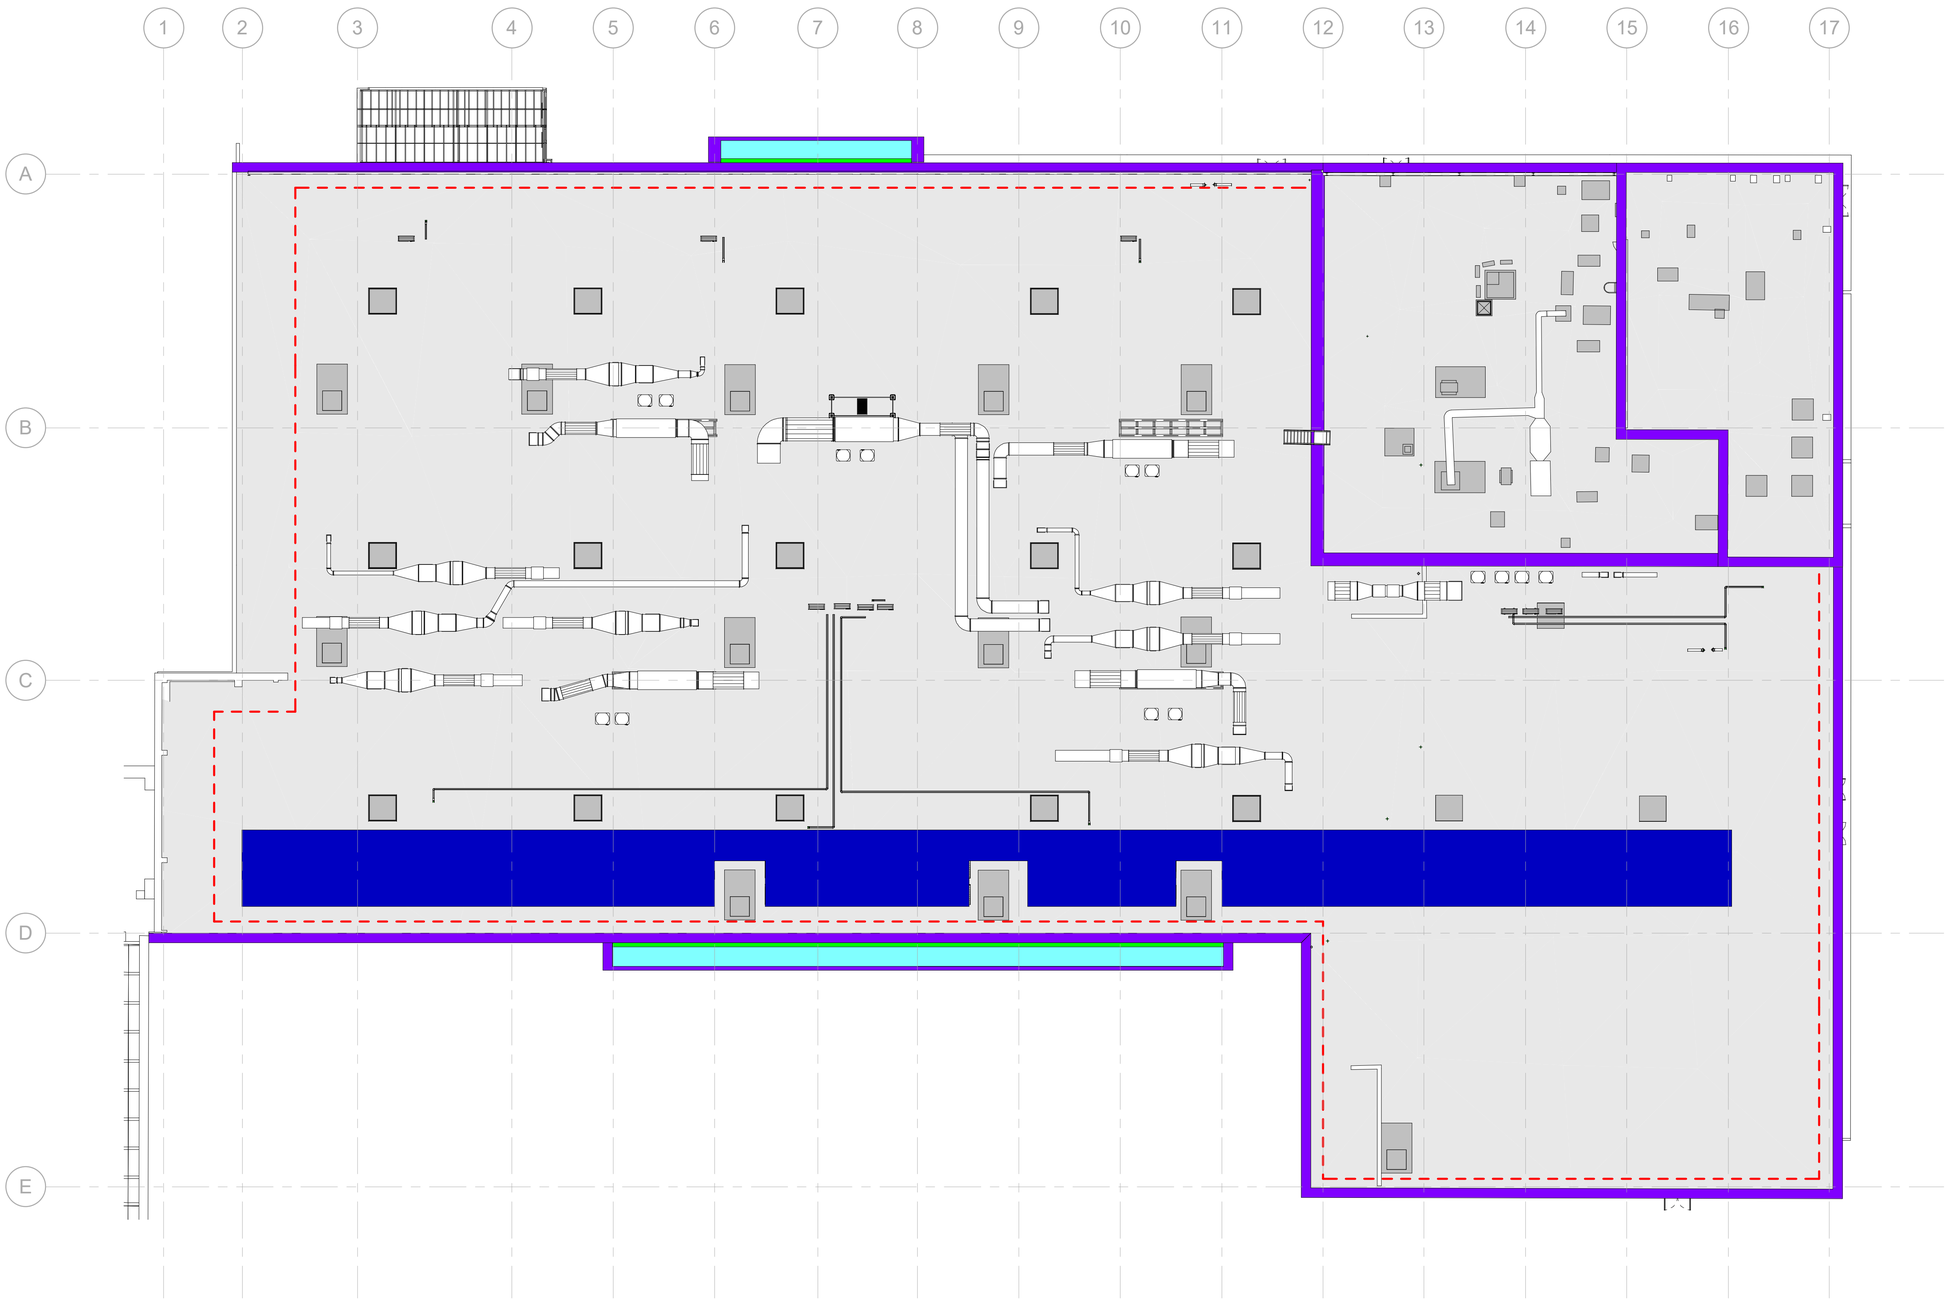

- Retained Existing Roof
- Proposed Roof to Entrance Canopies
- Parapet Capping to Match Cladding
- Existing Plant Locations
- Gutters to canopies
- Roof Outlets
- Photovoltaic panel zone
- Proposed fall restraint system

Rev	Description	Date	Dr by	App by
P1	First Issue for Planning	11.12.23	MD	DM

original by	date created	approved by
MD	11/27/23	SM

AHR Architects Ltd
5th Floor
55 Princess Street
Manchester
M2 4EW
United Kingdom

T +44(0)161 8287900
E manchester@ahr.co.uk
www.ahr.co.uk

client name
Cheshire West and Chester Council

project
Ellesmere Port Market

drawing
Proposed Plans - Roof Level

computer file
t10.32.1.11DEM_Profiles_Folder_redirection\michael.dunn\Documents\Revit Files\Local Files\Revit.2021\EPM-AHR-XX-ZZ-M3-A-08001 - Proposal_michael.dunnEWD2Hn.rvt

plot date

project number	scale	
2023.00227.000	1 : 200	@A1

drawing number	rev	issue status
EPM-AHR-ZZ-RF-DR-A-08302	P1	P1

This drawing is to be read in conjunction with all related drawings. All dimensions must be checked and verified on site before commencing any work or producing shop drawings. The originator should be notified immediately of any discrepancy.
This drawing is copyright and remains the property of AHR.