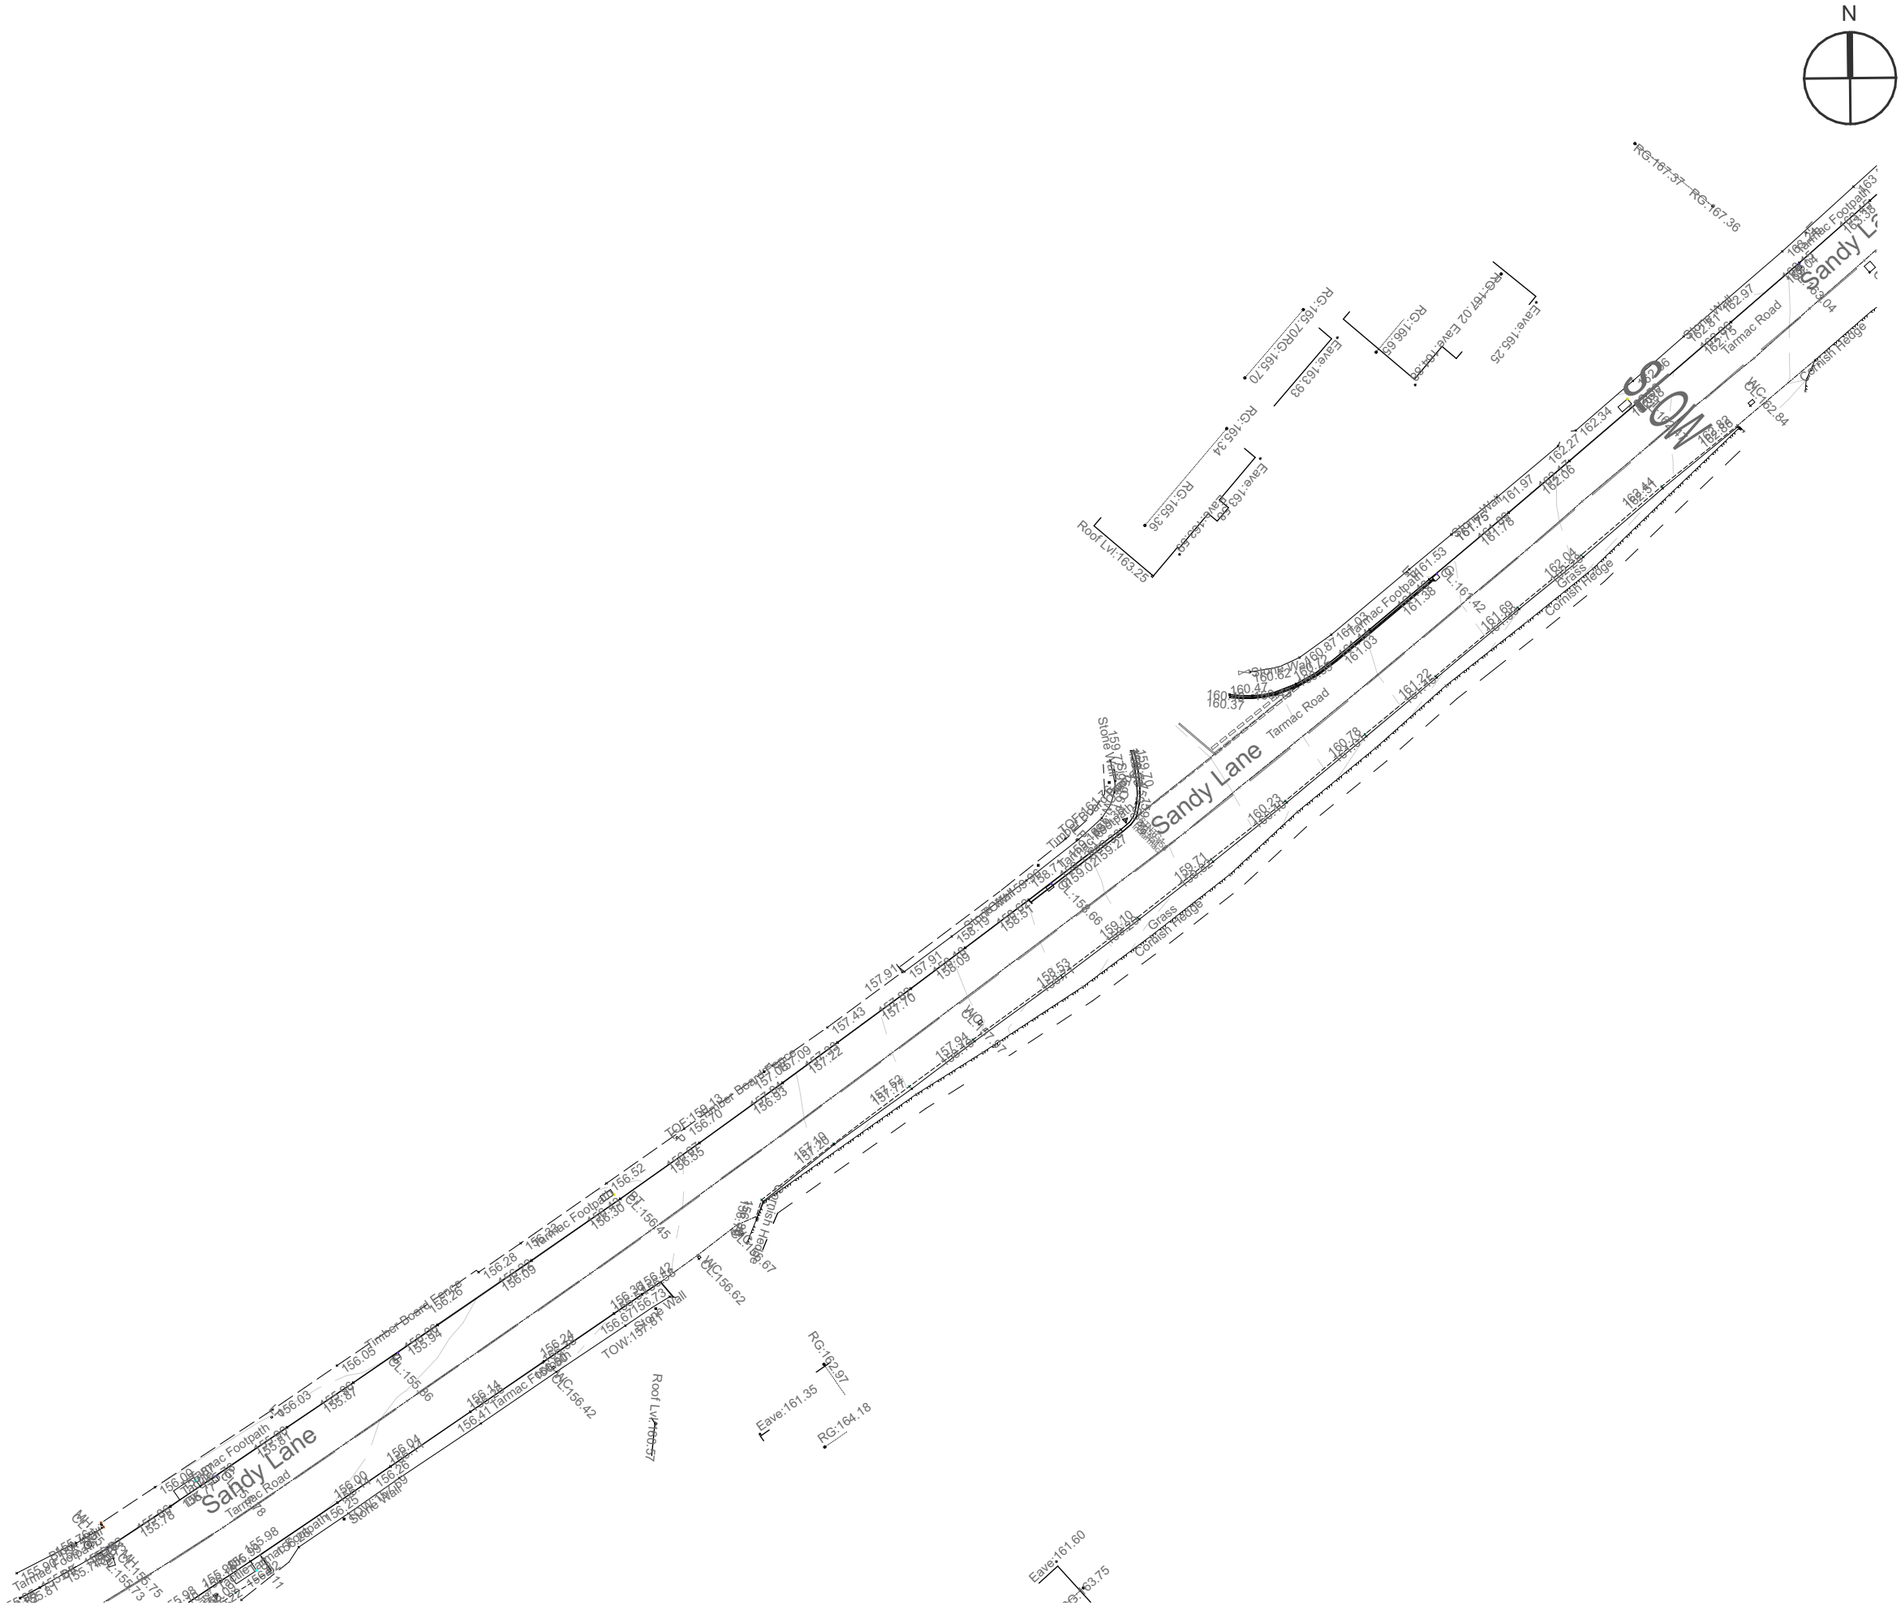

EXISTING SITE PLAN

1:500

1:500

0 5m 10m 20m

THIS DRAWING IS COPYRIGHT
Contractors and Consultants must check all dimensions on site. Any discrepancies to be reported to Laurence Associates before work proceeds. This drawing shall be used only for the purpose intended.
PLEASE DO NOT SCALE FOR CONSTRUCTION PURPOSES.

Notes:

Rev.	Description	Drawn	Date

planning | architecture | landscape

t: +44 (0) 1872 225 259 Truro Office

e: hello@laurenceassociates.co.uk
w: www.laurenceassociates.co.uk

Project Title:
FORMATION OF ACCESS

Project Address:
LAND AT CHANNEL VIEW FARM
SANDY LANE
REDRUTH TR15 2DJ

Client:
PETE AND ROSEMARIE TURNER

Drawing Title:
EXISTING SITE PLAN

Scale:	Drawn:
1:500@A3	NR
Date: 09/23	Checked: KT

Drawing No: 23068-PL-00-03
Rev:

PLANNING