138560 mN

138570 mN

138550 mN

138540 mN

468690 mE

468700 mE

468710 mE

468720 mE

NORTH ELEVATION

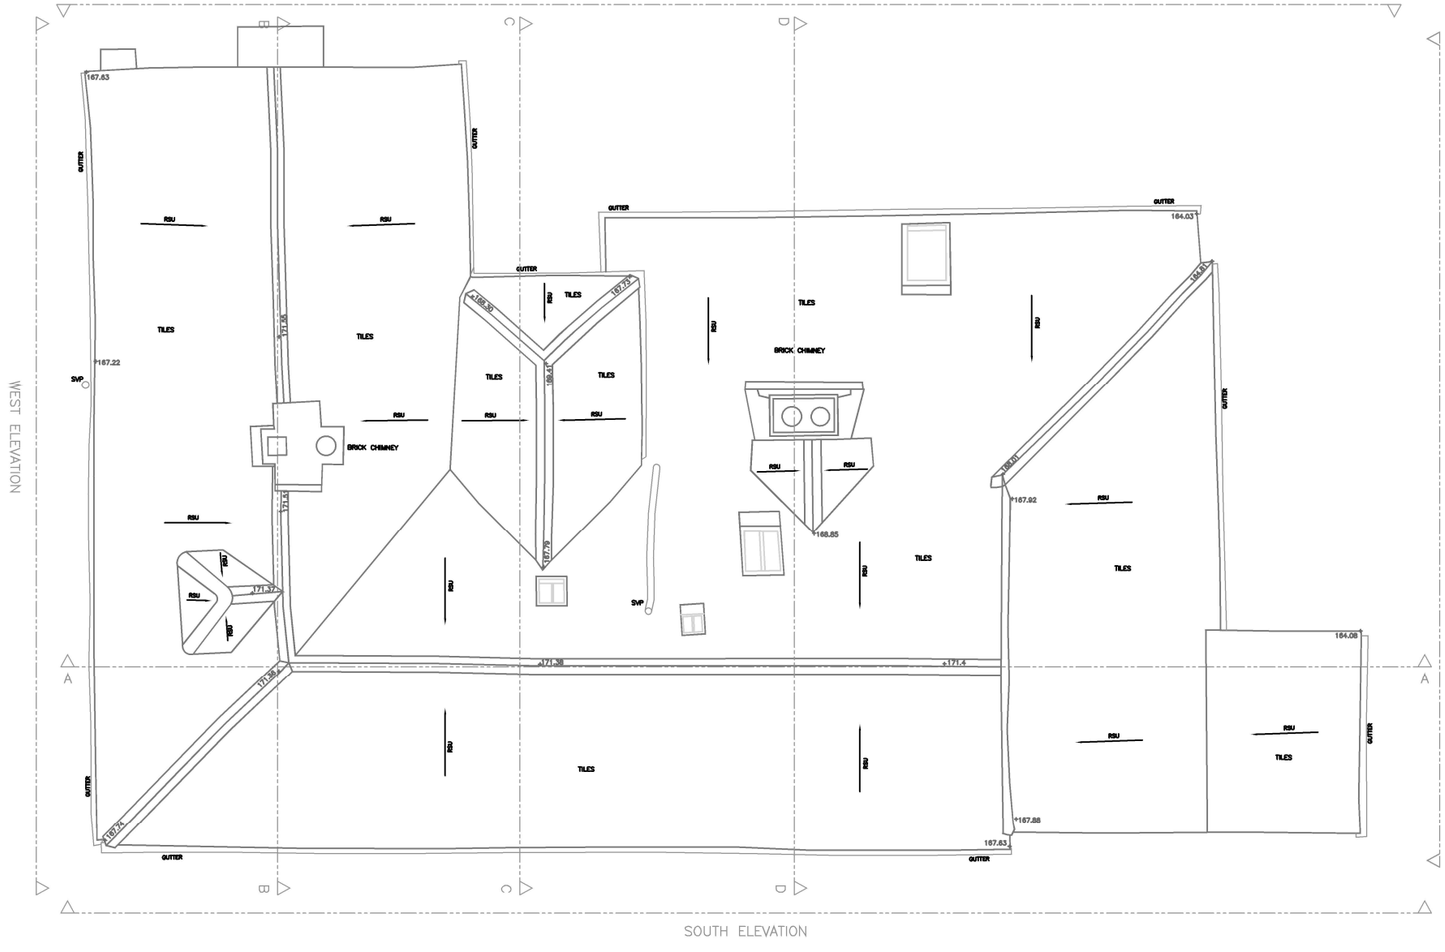

WEST ELEVATION

EAST ELEVATION

SOUTH ELEVATION

0 5 10m

SCALE 1:100

ABBREVIATIONS

AB	Air Brick	DH	Dust Height	PRF	Post & Rail Fence
B	Bollard or Bottom Height	DCP	Down Pipe	PWF	Post & Wire Fence
BB	Bubble Beacon	EDB	Electricity Control Box	R	Radar
BD	Back Drop	ELEC	Electricity	RAD	Radiator
BH	Borehole or Beam Height	EP	Electricity Pole	RE	Rodding Eye
BL	Bed Level	FB	Flower Bed	RG	Rough Ground
BP	Brick Pedors	FH	Fire Hydrant	RS	Road Sign
BRW	Brick Retaining Wall	FL	Floor Level	RSJ	Rolled Steel Joist
BS	Bus Stop	G	Gully	RWP	Rain Water Pipe
BT	British Telecom	GV	Gas Valve	S	Spread or Stone
BTCB	BT Control Box	H	Height in Metres	SC	Stop Cock
BW	Brick Wall	H	Window Head Height	SL	Soffit Level or Skylight
BWF	Barbed Wire Fence	HT	Height	SP	Arch Springer Height
C	Window CB Height	IC	Inspection Cover	SPS	Stone Paving Slabs
CB	Control Box	IL	Invert Level	SW	Stone Wall
CBF	Close Boarded Fence	IRF	Iron Railing Fence	TCBU	Traffic Control
CBW	Concrete Block Wall	MF	Mahogany Fence	T	Top Height
CCB	Cable TV Control Box	MO	Mark Outlet	TB	Traffic Light
CF	Corrugated Iron Fence	N	Light	TP	Telephone Pole
CL	Cover Level	LP	Lamp Post	TPS	Textile Paving Slabs
CLF	Chain Link Fence	MH	Manhole	UTL	Unable To Lift
CLSF	Chain Link Security Fence	MKR	Marker	V	Vent
CPF	Concrete Panel Fence	OV	Over Flow Pipe	VP	Vent Pipe
CPS	Concrete Paving Slabs	O/H	Overhead	W	Window
CR	Arch Crown Height	P	Post	WL	Water Level
CRW	Concrete Retaining Wall	PALF	Palisade Fence	WM	Water Meter
CSU	Ceiling Slopes Up	PF	Picket Fence	WMF	Wire Mesh Fence
CTV	Cable Television	PIT	Inlet Pit	WPF	Wooden Panel Fence
CW	Concrete Wall	PL	Permanent Light	WV	Water Valve
D	Diameter or Beam	PM	Parking Meter	ø	Diameter

Top
Banks
Bottom

Drop Kerbs
Overhead Detail
Change in Elevation
Fences
Overhead Cables
Change in Surface
Edge of Vegetation

2.35 Floor to Ceiling Height

2.50 F False Ceiling Height

Gate

Survey Station

Foul Water Sewer
Surface Water Sewer
Combined Sewer

LEVEL NOTE.

ALL COORDINATES RELATE TO THE ORDNANCE SURVEY GRID AND DATUM VIA GPS OBSERVATIONS

All underground services information shown on this plan cannot be guaranteed and users should satisfy themselves of the type, size and route before commencing work on site.
Tree types shown on this drawing cannot be guaranteed and if critical should be verified by an arboriculturist.
Tree spreads and diameters are averages unless otherwise indicated.
This plan has been produced for the client detailed below or their appointed agent to an agreed specification and defines the limit of APR Services liability

THE SURVEY ASSOCIATION

Revisions	Date

Date	APRIL 2022	Drawn	APR
Scale A3@	1:100	Checked	BP
Dwg. No. E 922190_R		Job No.	922190

Client

OXLEY CONSERVATION

Dwg: Existing Roof Plan

Project Title

THE OLD FARMHOUSE
76 WELLHOUSE RD, ALTON

SUMO SERVICES
SOUTH EAST Ltd.
BLOCK B, FIRST FLOOR
QUEENS ROAD
BARNET
HERTS.
EN5 4DL
TEL: 0203 044 2973
FAX: 0845 408 0653
www.sumoservices.com