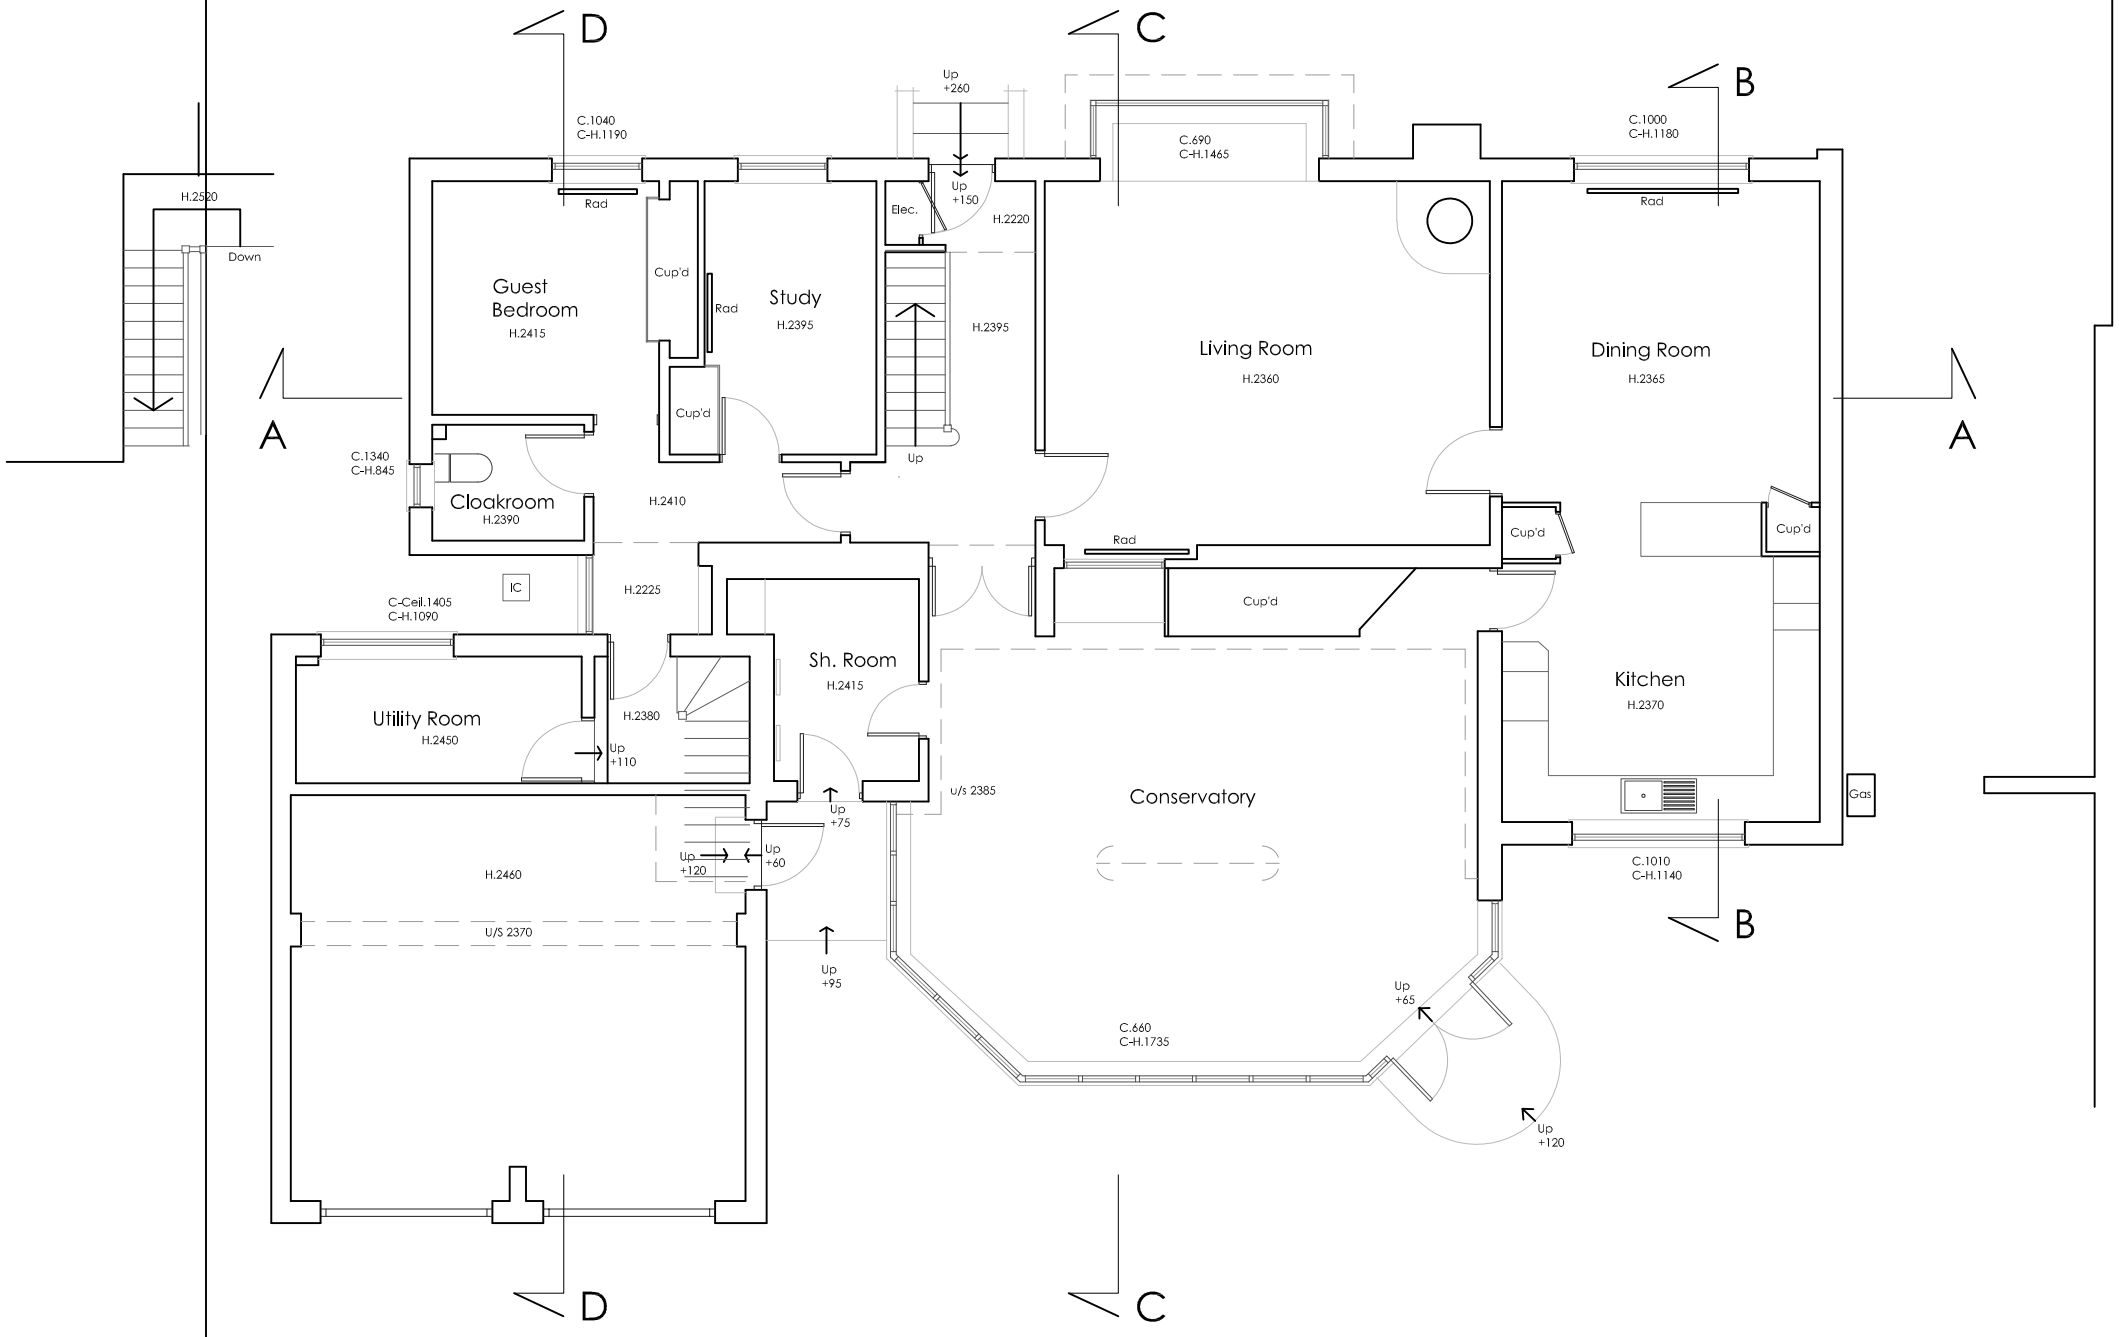

Ground floor Plan

Scale in metres

0 1 2 3 4 5 6 7

DRAWING
As Existing
Ground floor plan

NUMBER 202317.Exg 01
REVISION
SCALE 1:100 @ A3
DATE November 2023

PROJECT
Proposed extensions and alterations at Shore House
West Strand, West Wittering, Chichester PO20 8AU

CLIENT
Lucy and Justin Eede

Benjamin Favier Architects

23 Twitten Way Worthing BN14 7JU T. 01903 209635 M. 07946 380099