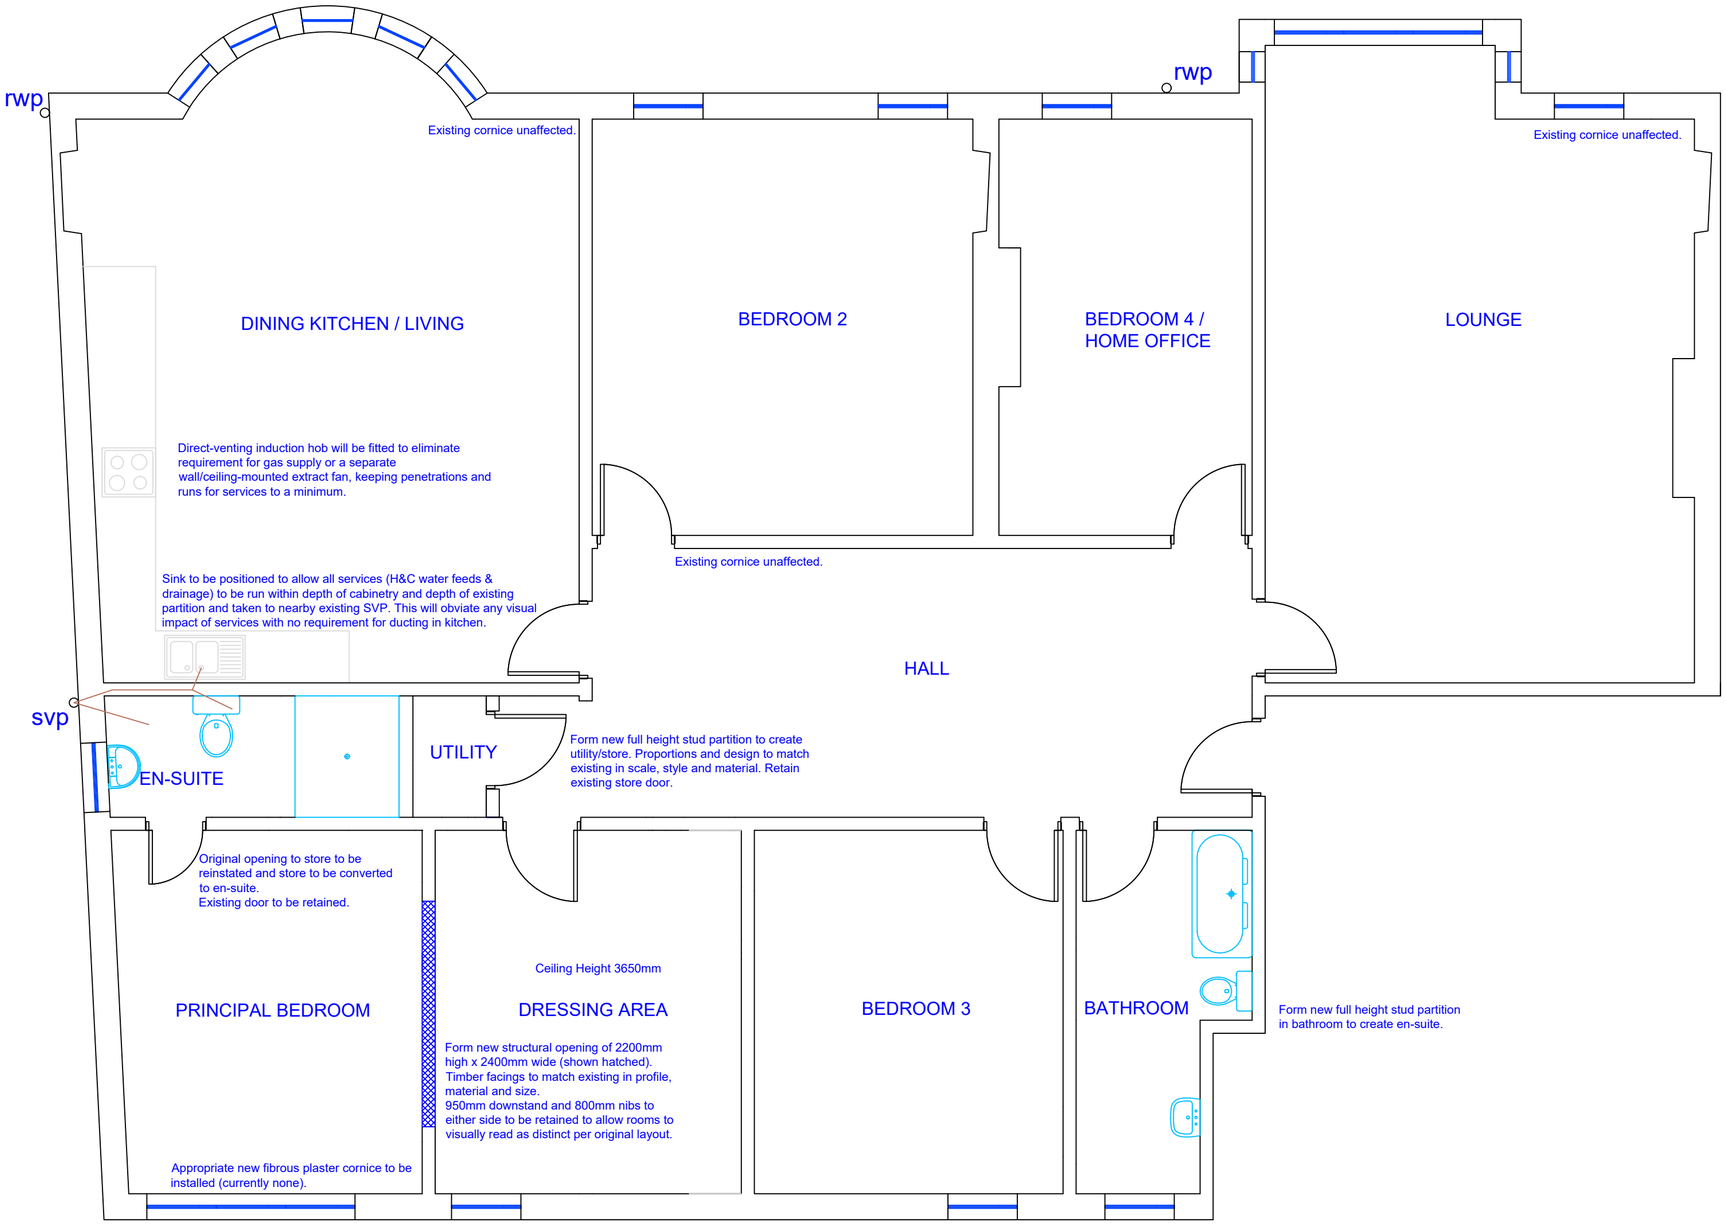

AS PROPOSED

MCM Consultants
Tel. (+34) 6551 33580
Email: mcmconsultants@outlook.com

Date: 6th Oct 2023		PS: A2	
Client:	Mr Chris McManus & Miss Rhiannon Halfpenny		
Project:	Alterations to 3/1, 1 Novar Drive, Hyndland, G12 9PX		
Drawing:	4 Bedroom Flat Floorplan - As Proposed		
Dwg. No:	ND_002	Scale:	1:50