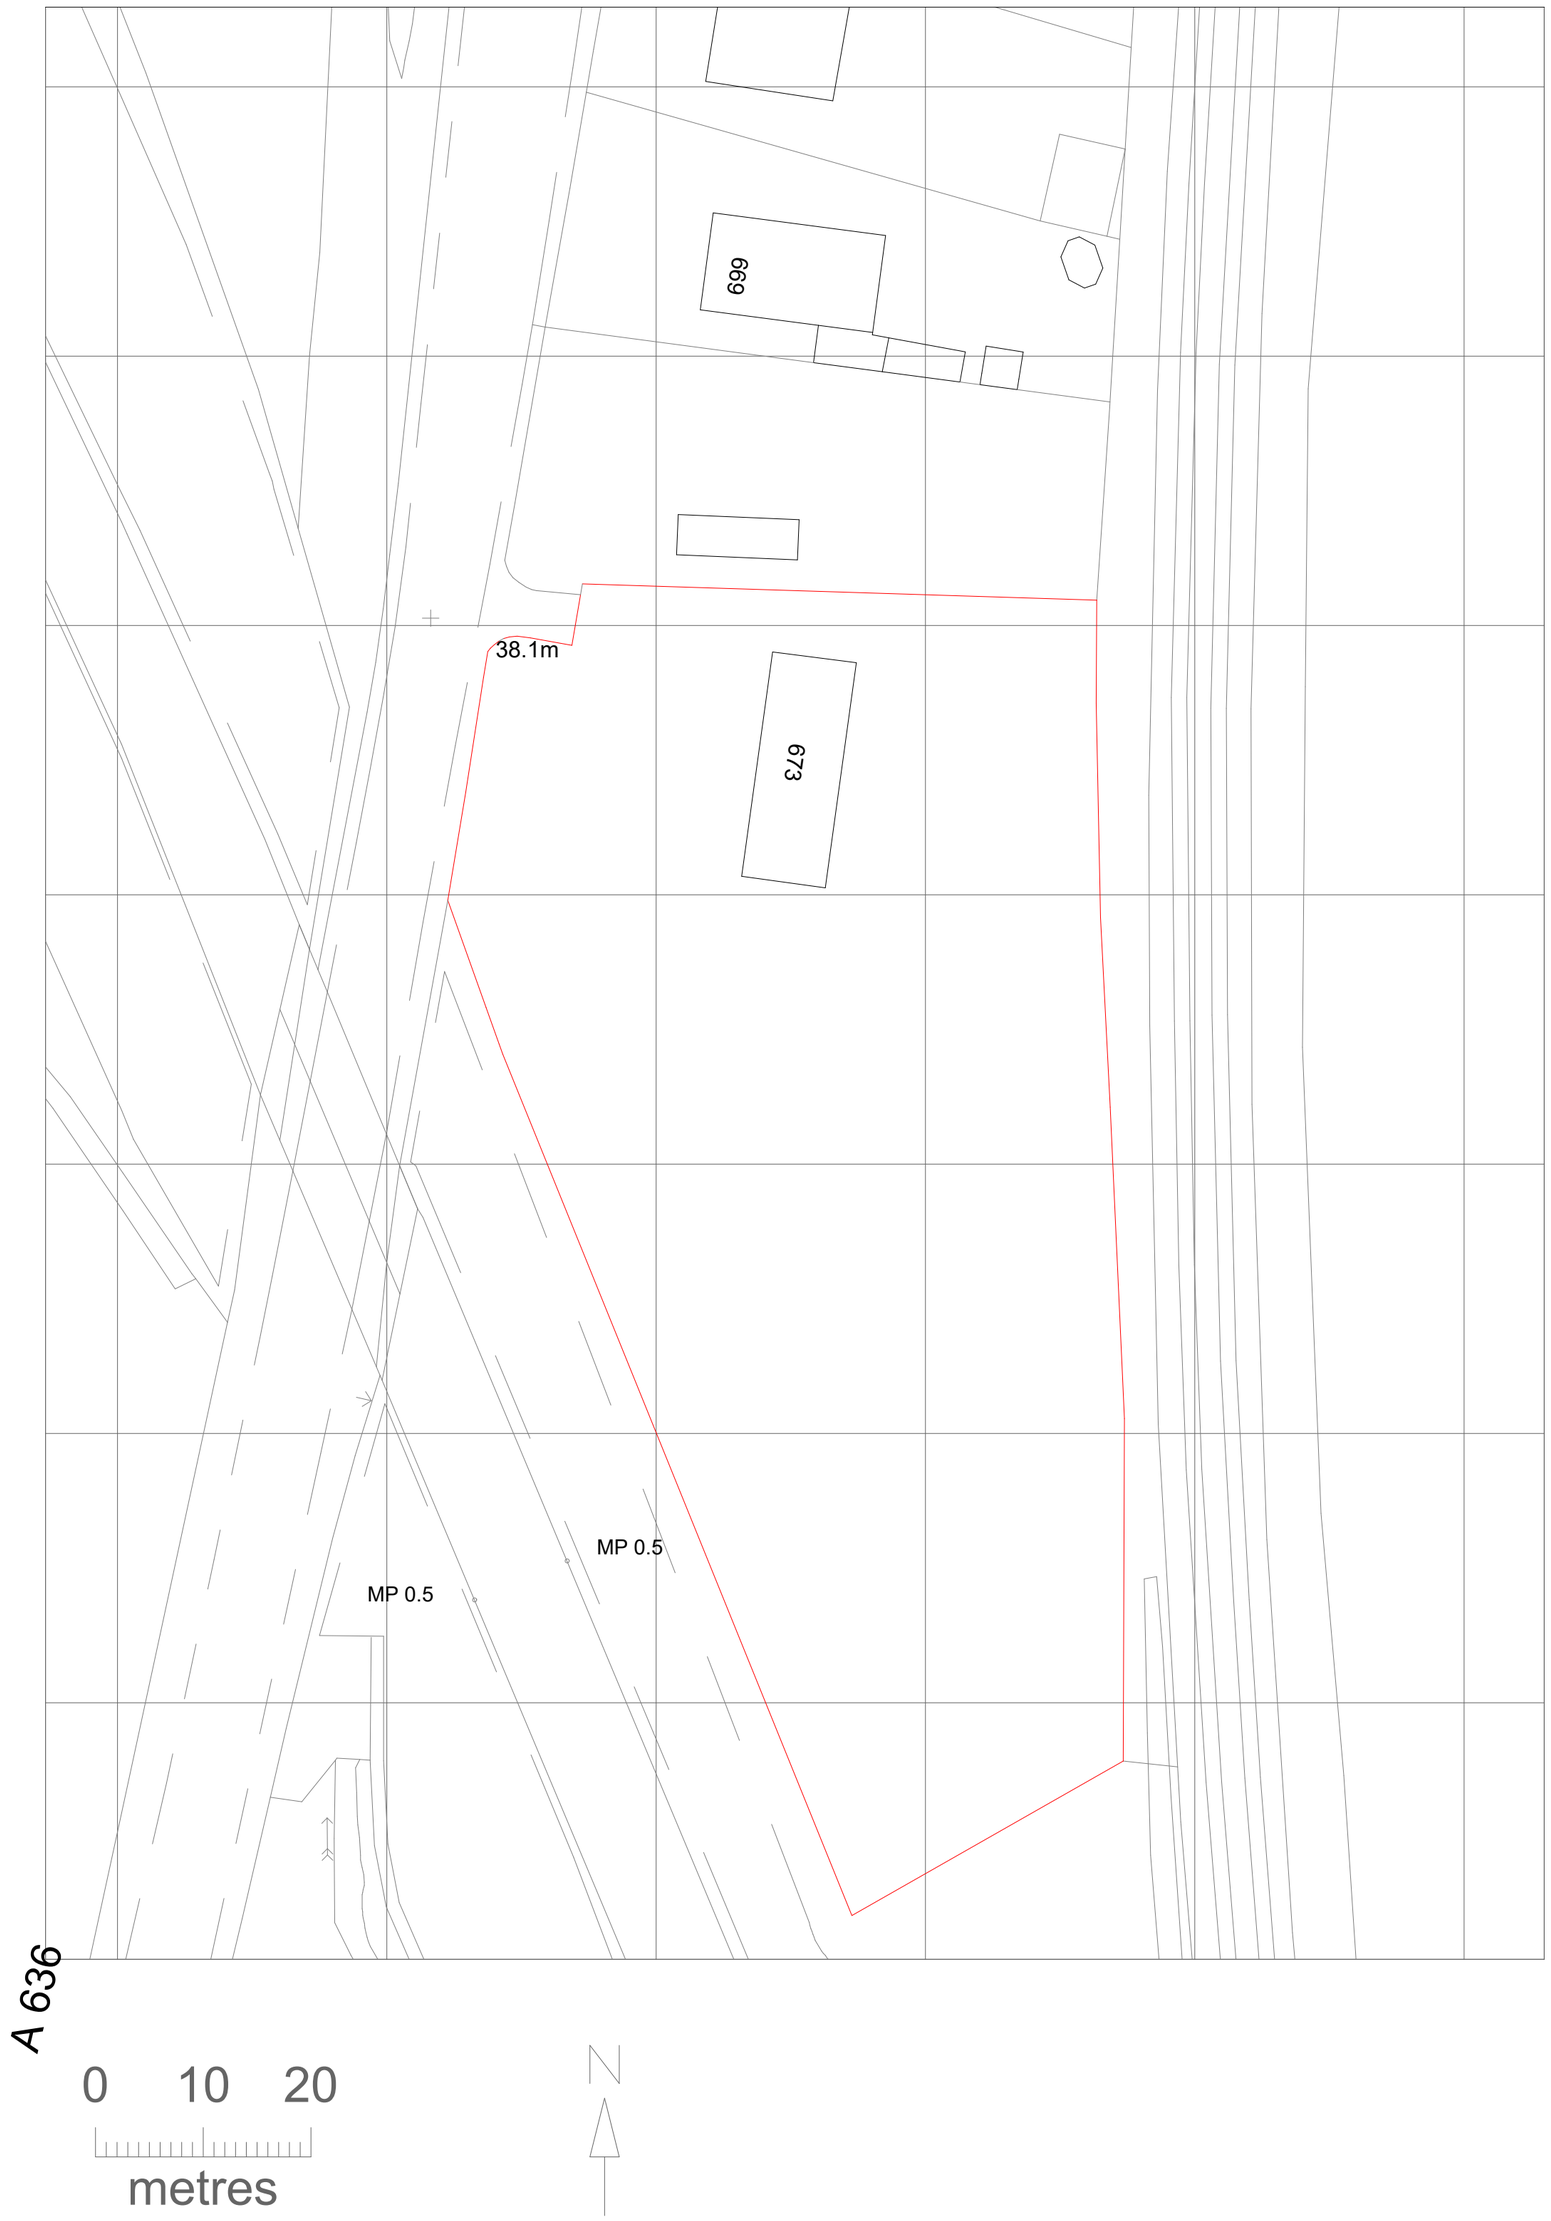

© Crown copyright 2023 Ordnance Survey 100053143

1 Block Plan
1 : 500