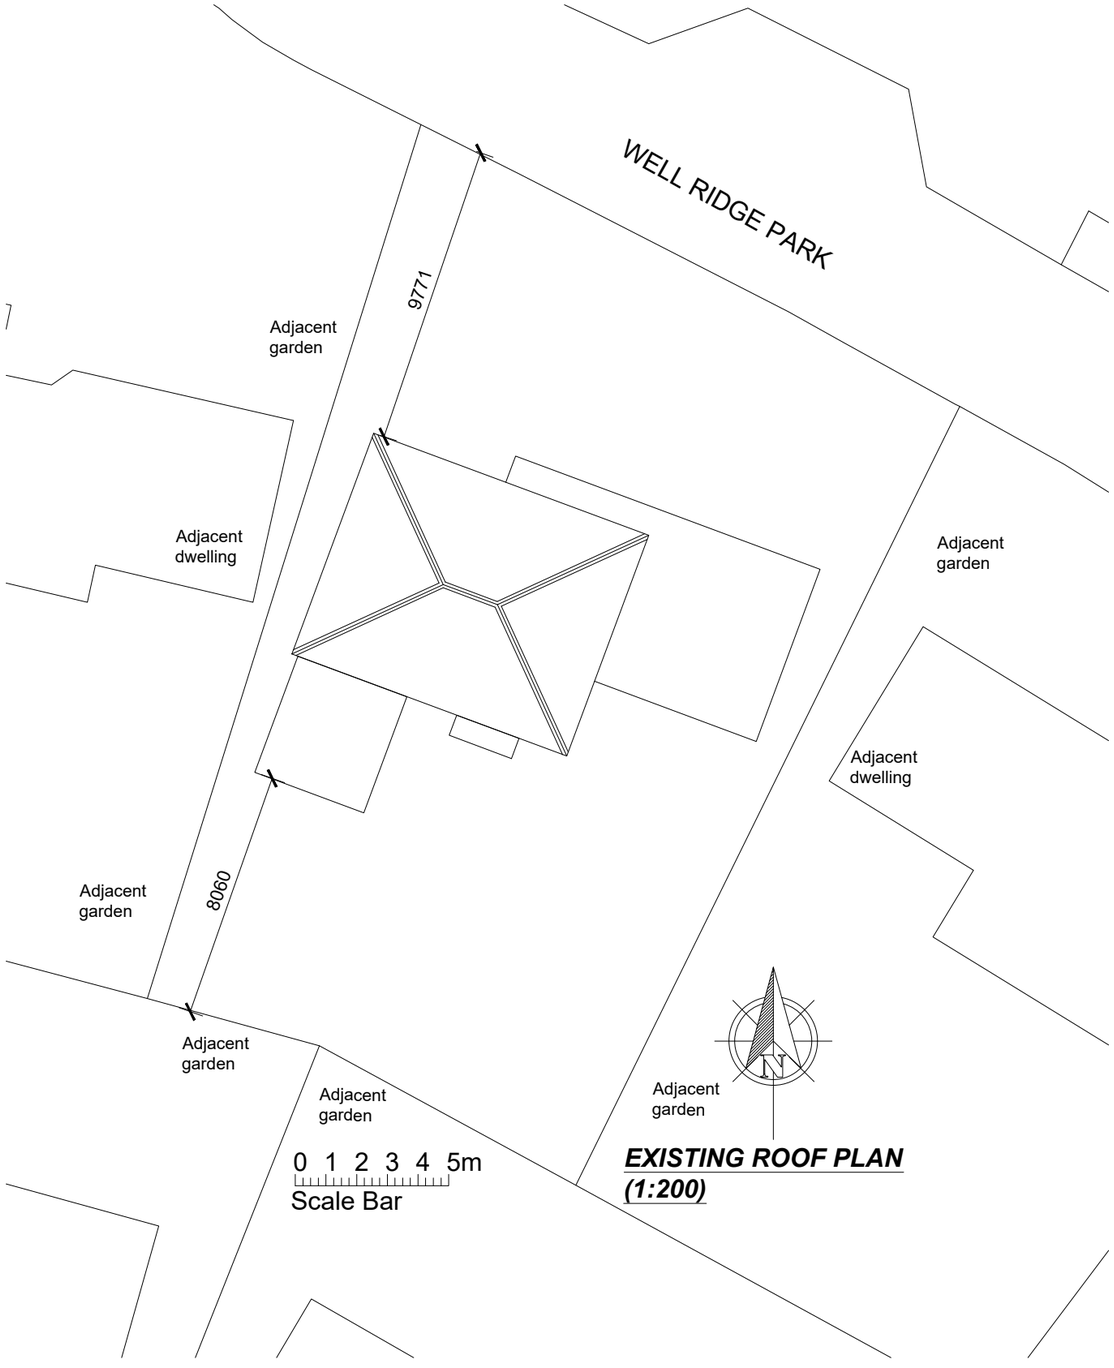

EXISTING ROOF PLAN (1:200)

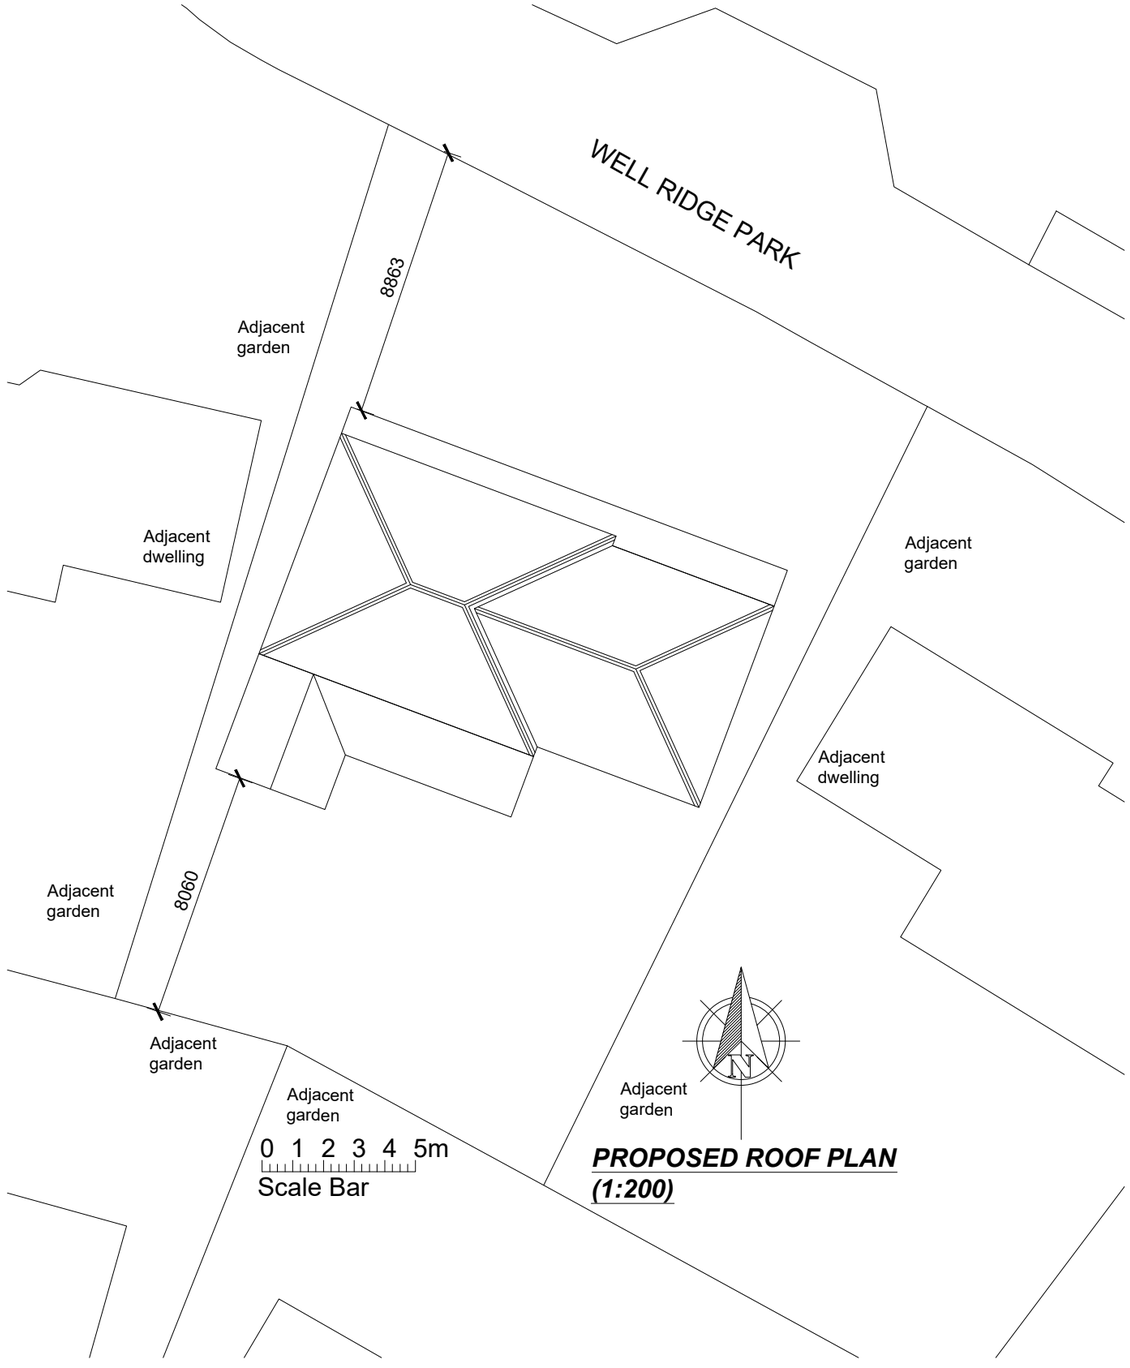

PROPOSED ROOF PLAN (1:200)

Rev.	Revision Note	Date

Proposed alterations to 5 Well Ridge Park Whitley Bay NE25 9PQ	Scale 1:200 Date 12.11.23
Title Existing & Proposed Roof / Site Plans	Sheet No. 007