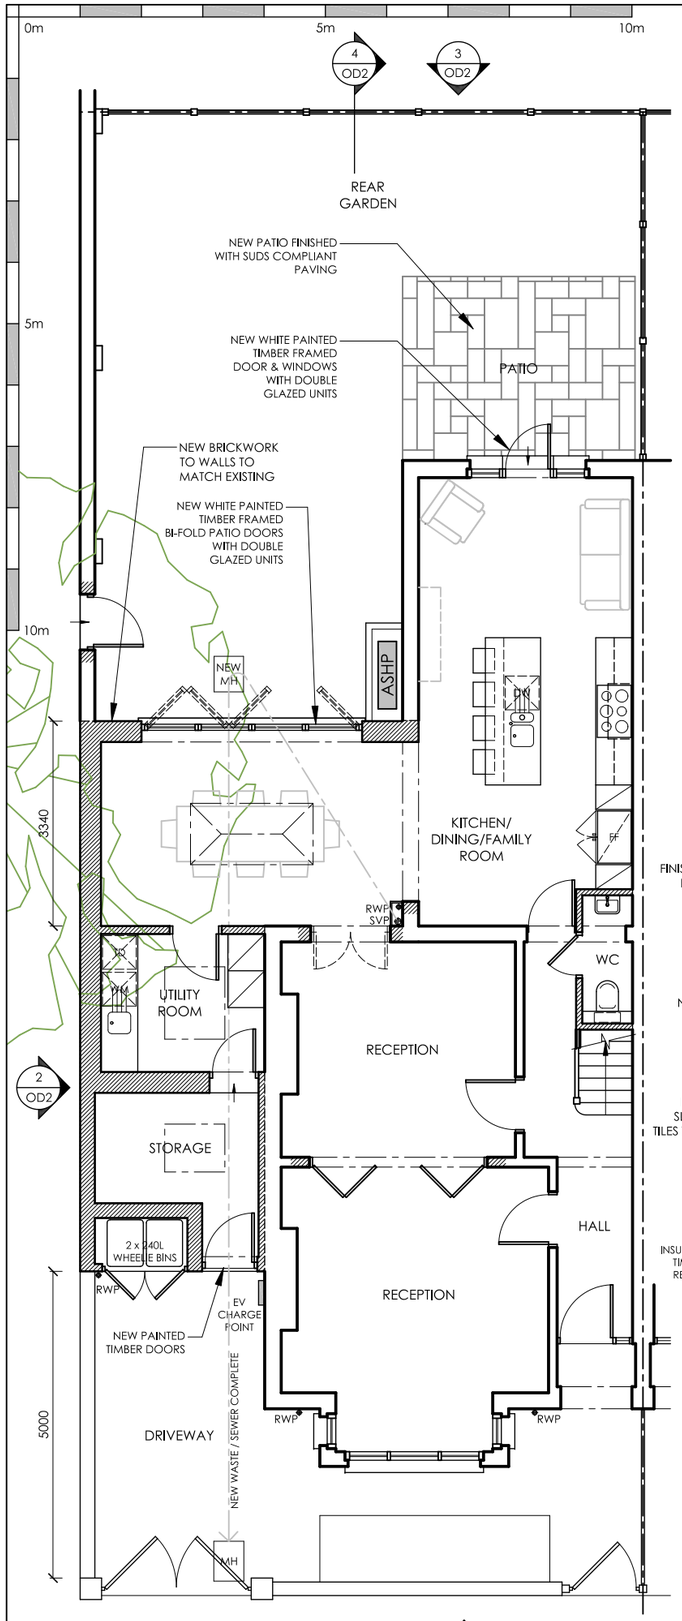

1 - GROUND FLOOR PLAN

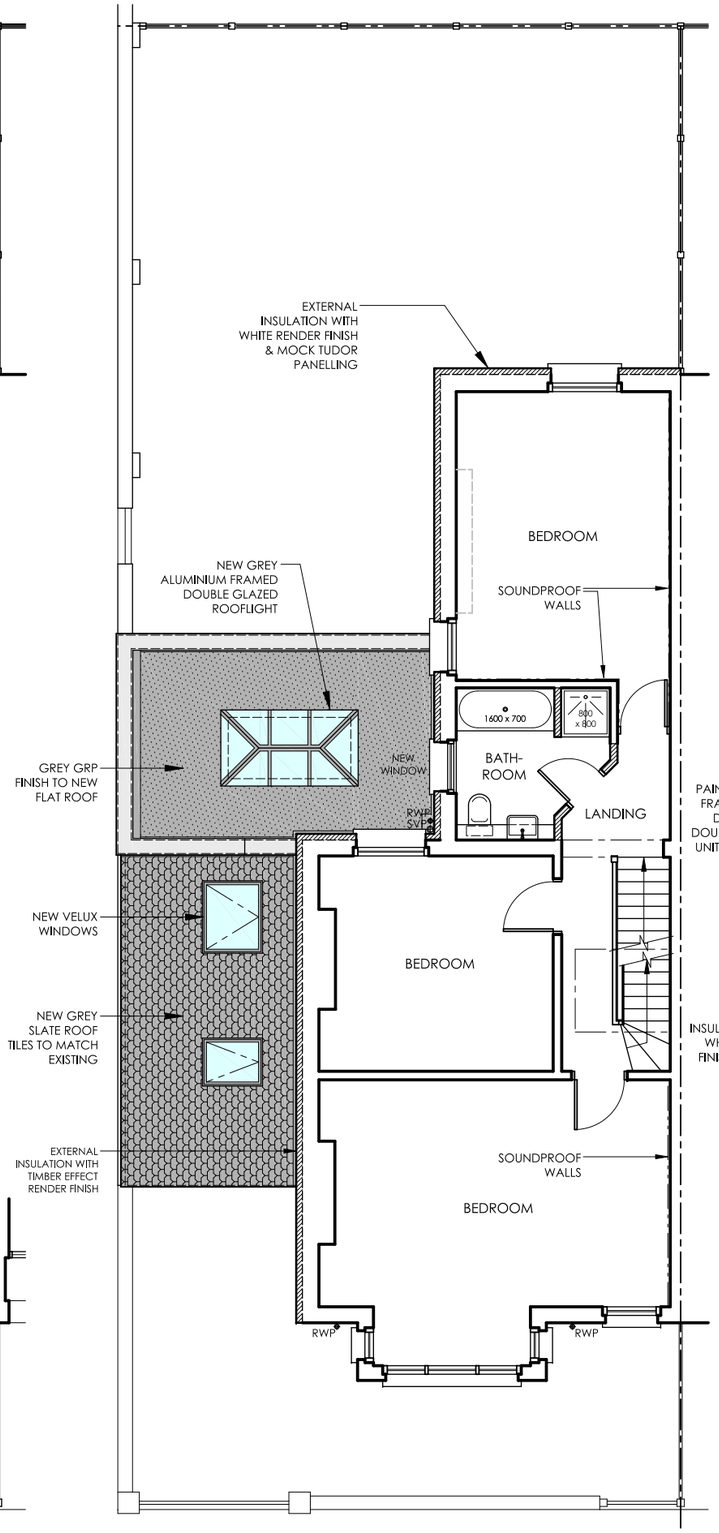

2 - FIRST FLOOR PLAN

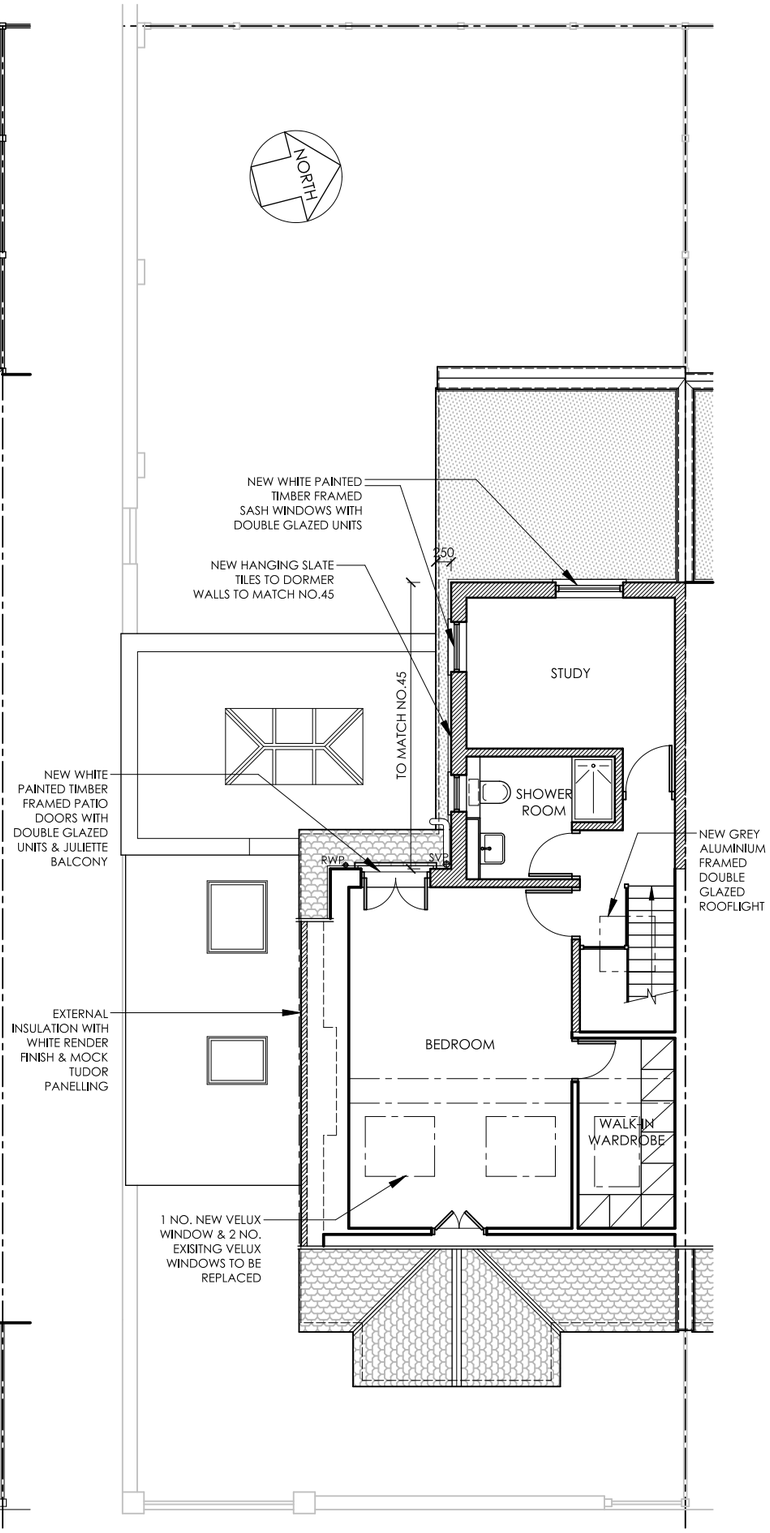

3 - LOFT FLOOR PLAN

1
OD2

Status

PROPOSED DRAWING

NOTES:

Copyright of this drawing remains the property of Jack Cruickshank Architects and should not be reproduced in full or parts or re-issued without written permission from Jack Cruickshank Architects

These drawings must be read in conjunction with the structural engineers drawings & details, and with all other consultants, sub-contractor and specialist's drawings & details.

All dimensions are in millimetres, unless stated otherwise.

All dimensions must be checked on site, and any discrepancies verified with the architect.

Contractors & Sub-Contractors to only use specified and site dimensions for manufacture or construction purposes; any discrepancies to be brought to the architects attention immediately.

Any discrepancies between the drawings, details and specification must be reported to the architect immediately before work is put in hand.

If in doubt please ask.

All works to be carried out in full accordance with current Building Regulations, British Standards and all Health & Safety Regulations

Rev	Date	Description

Site address

43 RUSTHALL AVENUE
LONDON
W4 1BN

Job Title

RE-CONVERSION, WITH REAR EXTENSION & INTERNAL ALTERATIONS

Drawing

FLOOR PLANS - PROPOSED

Jack Cruickshank Architects
The Courtyard, 4 Evelyn Road
Chiswick, London W4 5JL
T: 020 8742 7213
E:jca@jcarch.co.uk

Scale	Size
1:100	A3
Date	Drn By
11/2023	HB

Drg No.	Rev.
MMW/1/OD1	.