PROPOSED PLAN AND SECTION

(Hard Landscaping)

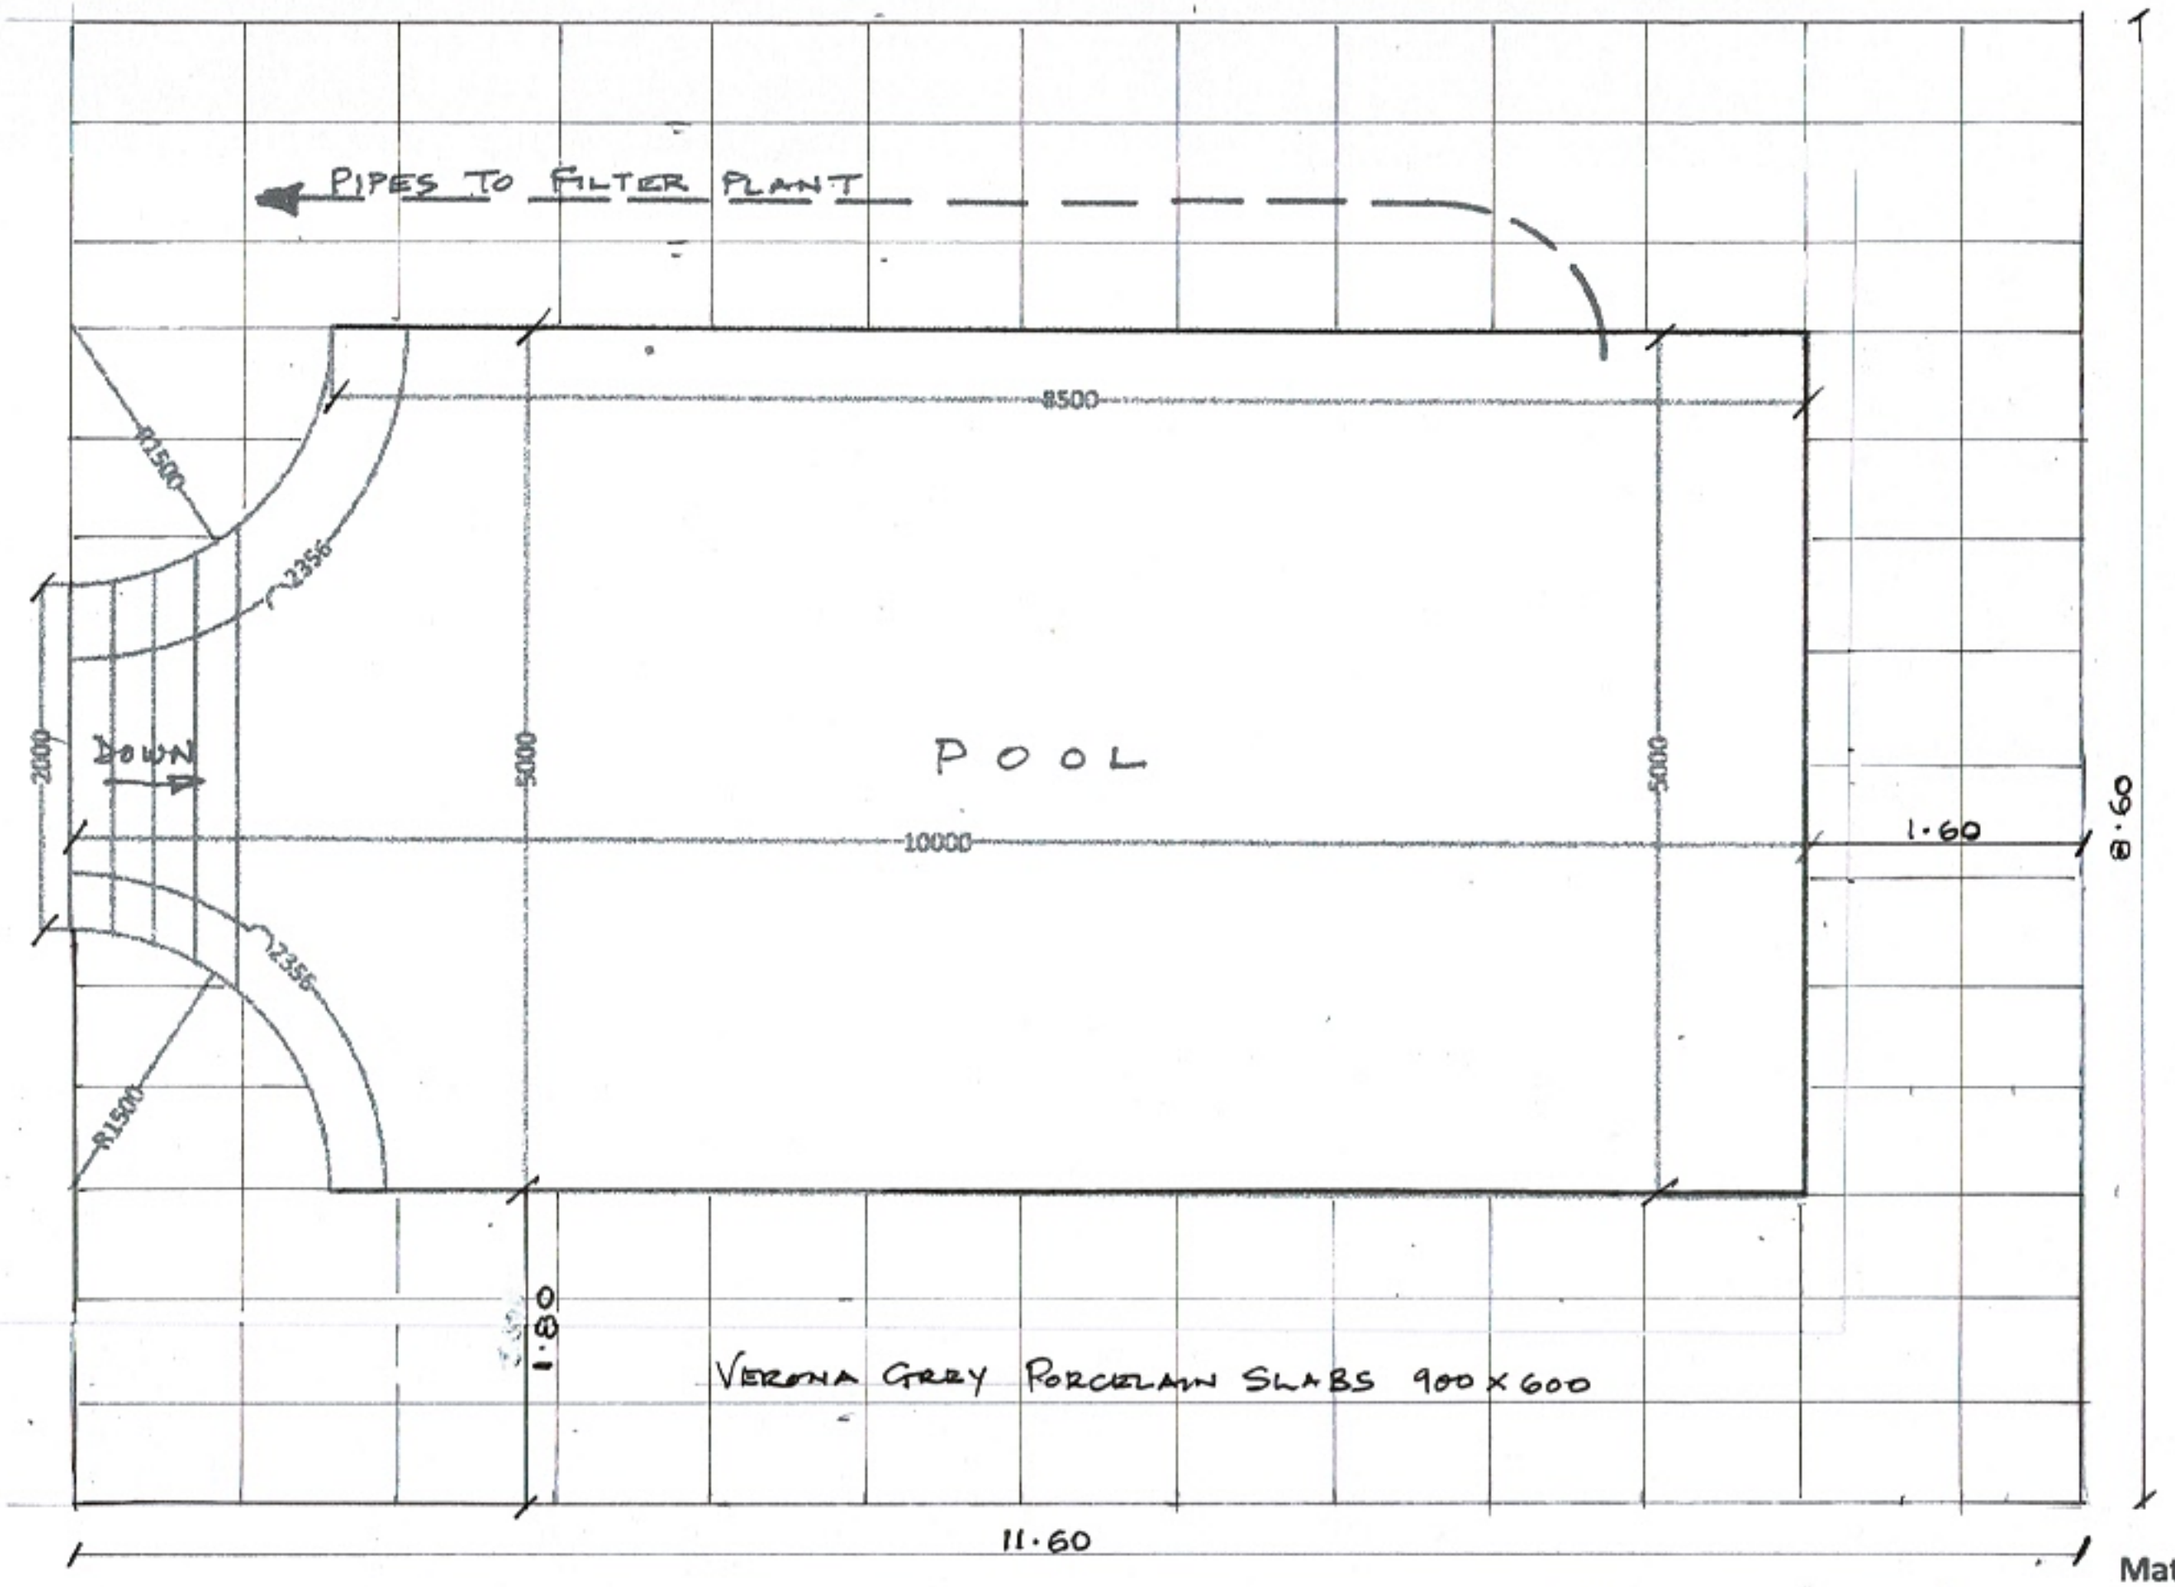

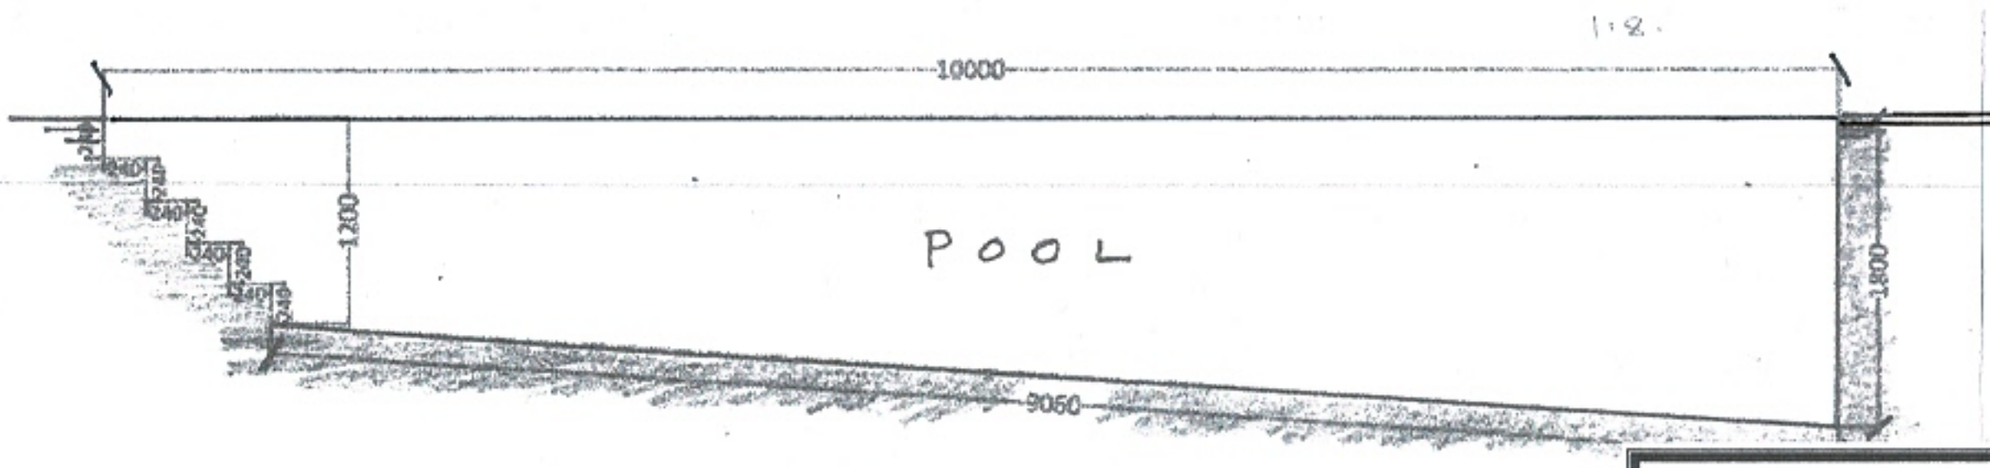

SECTION

Materials

Poolside Paving : Verona Exbury grey porcelain slabs 900 x 600

POOL & SLABS AREA = 99.76m²

Proposed garden swimming pool, Upper House Barn, Church Lane, Kemys Commander, Usk for Mr & Mrs L Jones

Scale 1.50 @ A4 Drg. No. 3531/23/03 Dec. 2023