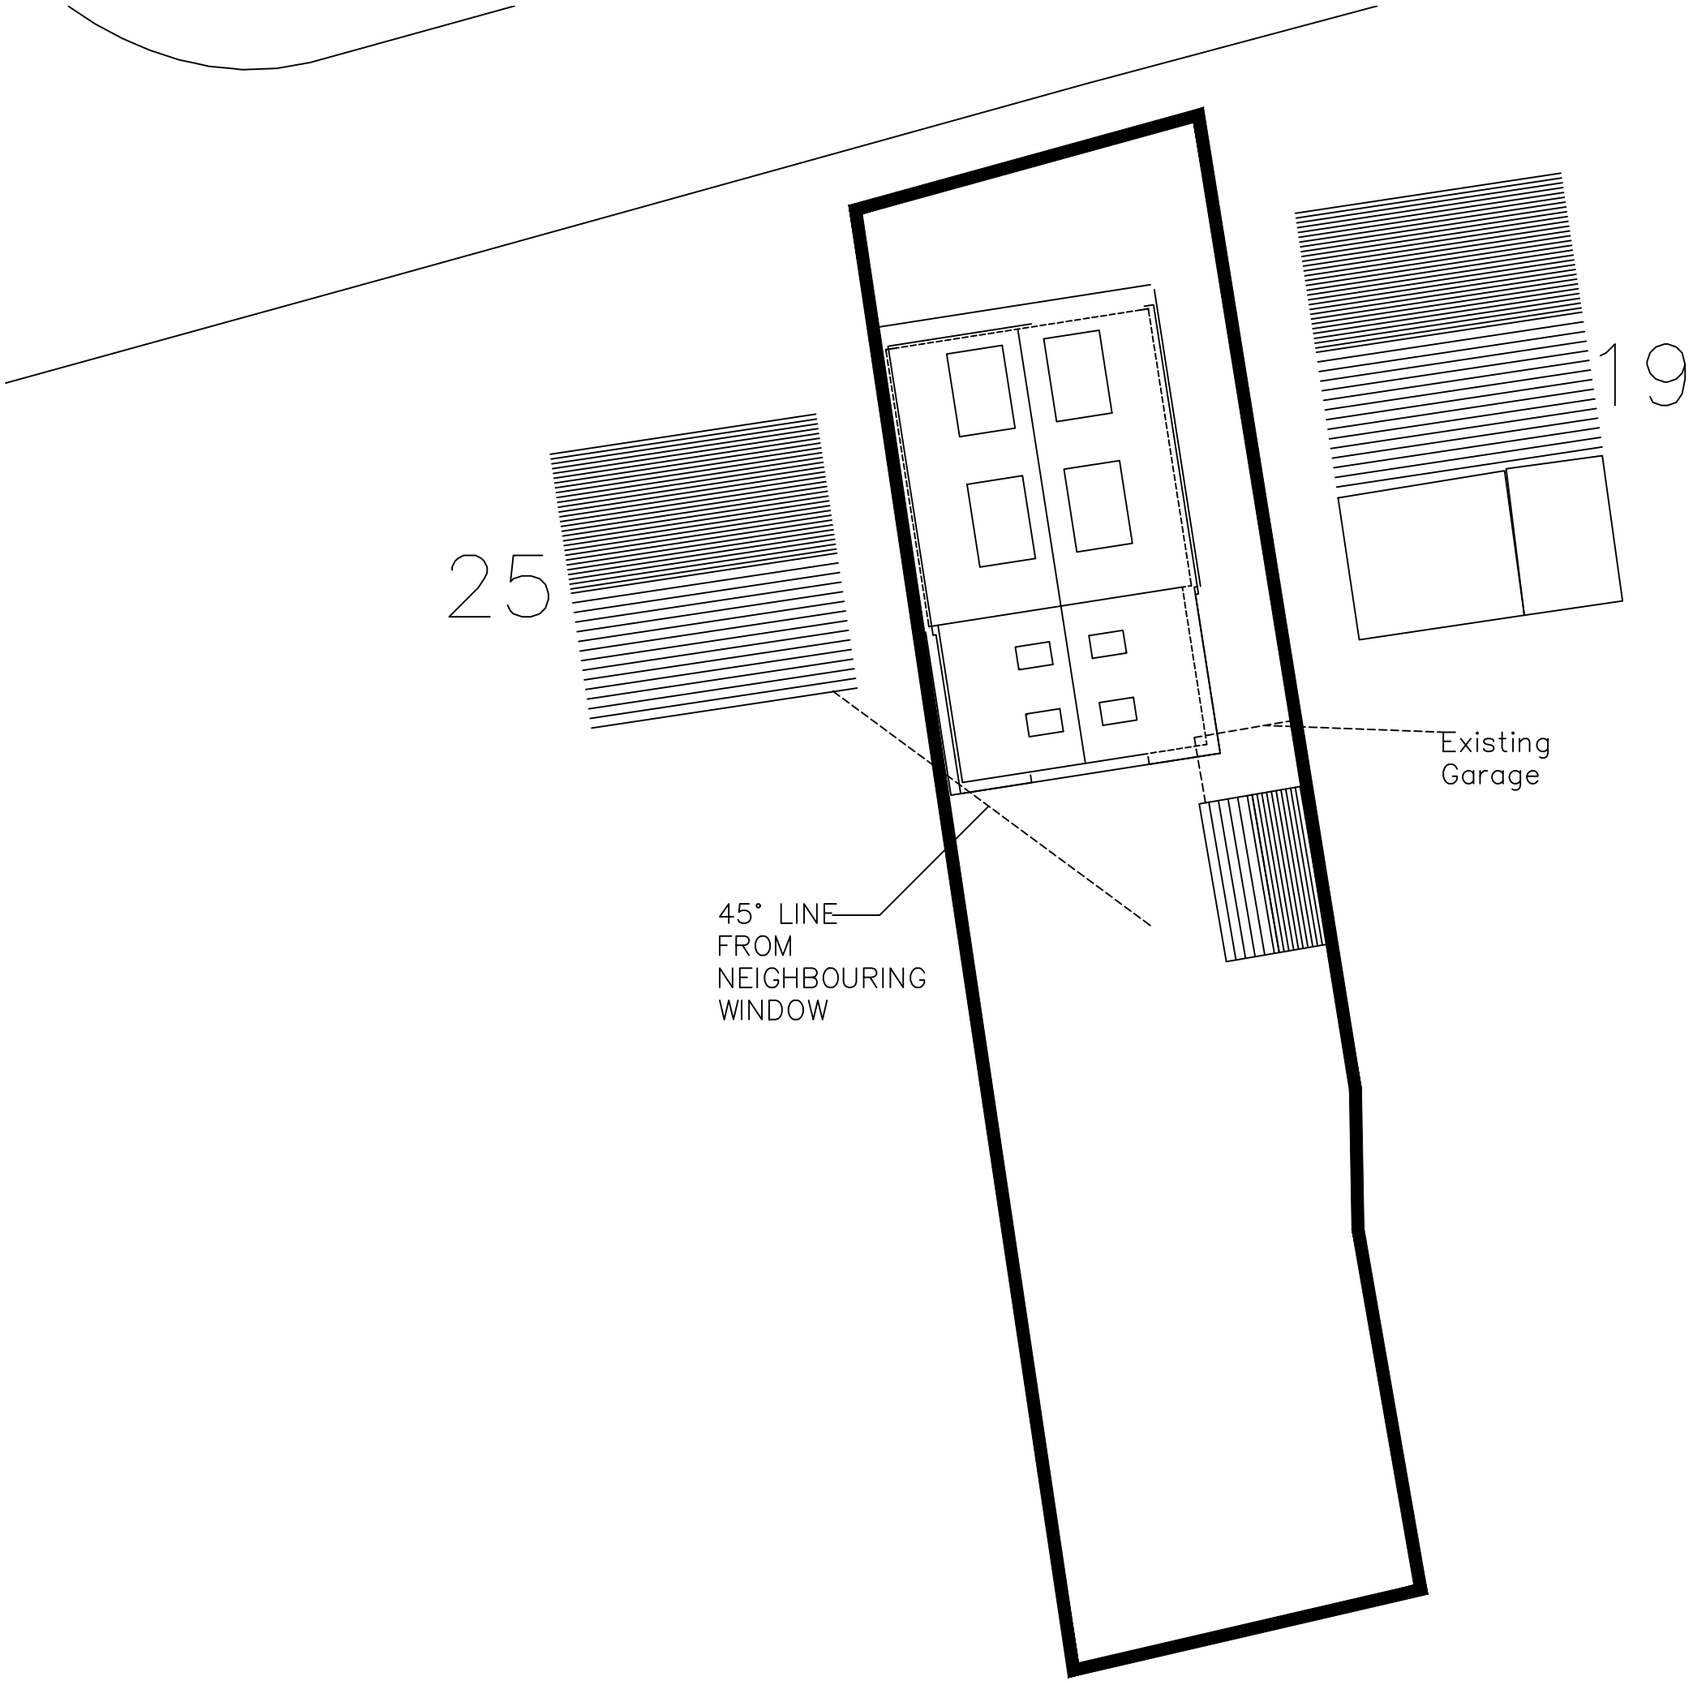

ADDRESS:

23 Greenfields Avenue
Alton
GU34 2ED

DRAWING:

Proposed Site Plan

STATUS:

Planning

N

REV:	DATE:

SCALE:	DATE:	DRAWN BY:
1:200@A3	DEC | 2023	RJ

REFERENCE:	SHEET NO:	REVISION:
A2064	04	A