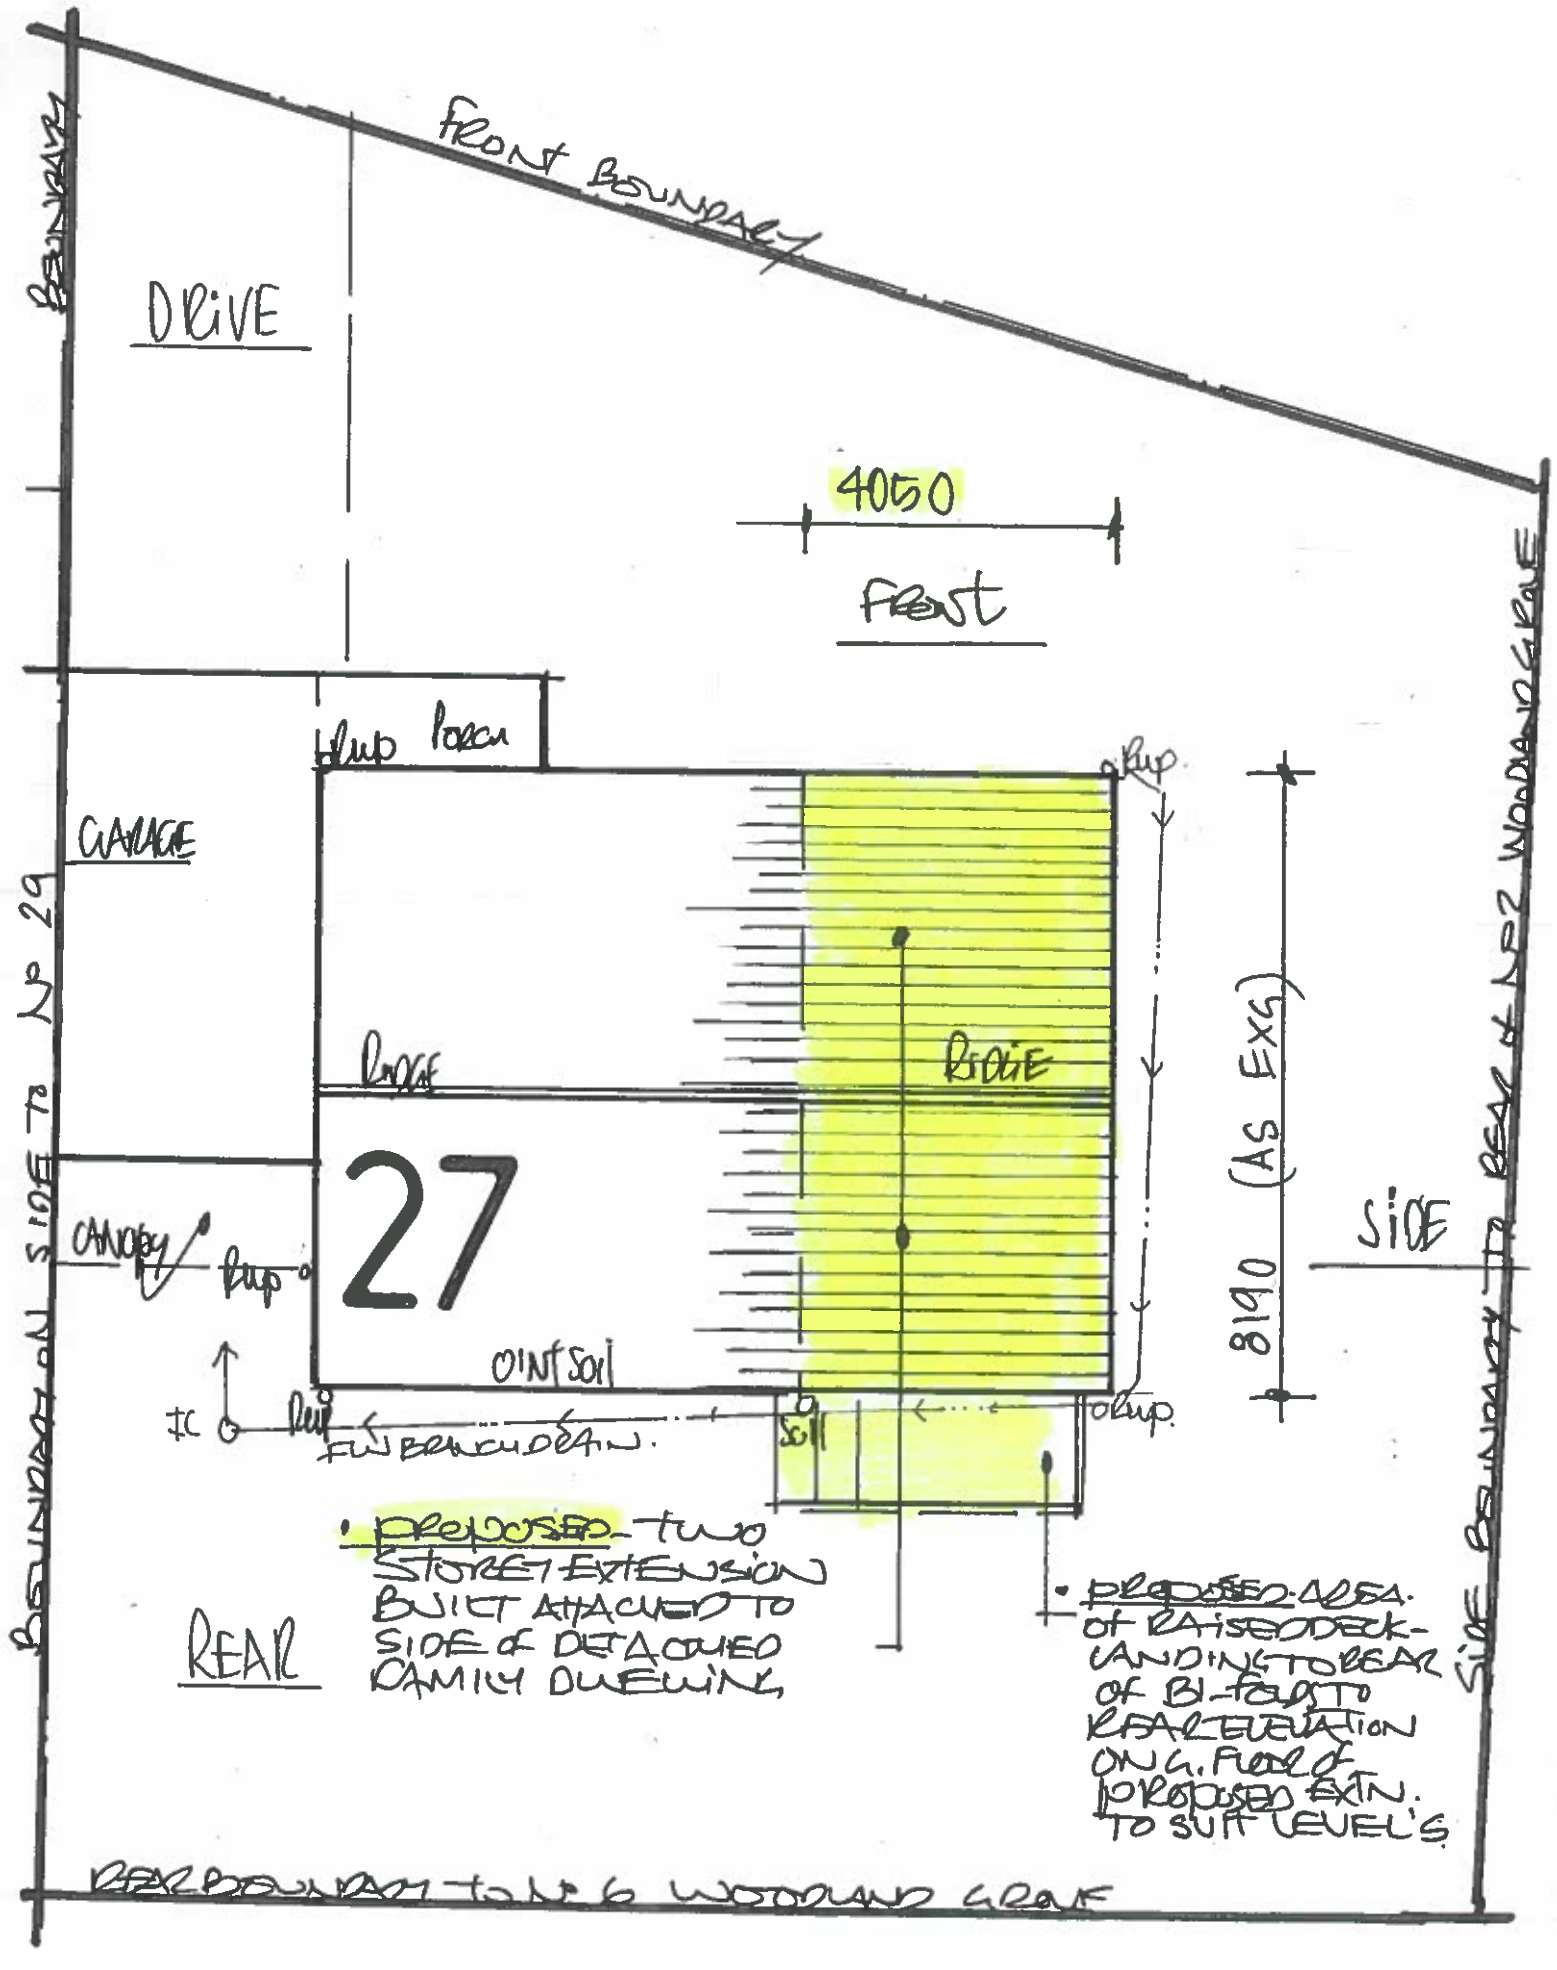


1:100 PROPOSED "BLOCK - PLAN"

- ROOFLINES UPVC - RAL COLOUR COATED FASCIA AND SOFFIT BOARDS TO EAVES TO A MATCHING SOFFIT PROJECTION AND END CAPS / UPVC VERGE BOARDS TO SUIT PROFILED GABLE END A 180 VERGE PROJECTION WITH UPVC BOX 2 RAL COLOUR COATED RAINWATER GUTTERS / DOWNPIPES CREATING A MAINTENANCE FREE SYSTEM OF ROOFLINES etc.
- INSULATE EXTERNAL WALLS FULLY UP TO ROOF VERGE / ROOFLINES TO LIMIT / REDUCE AIR LOSS etc

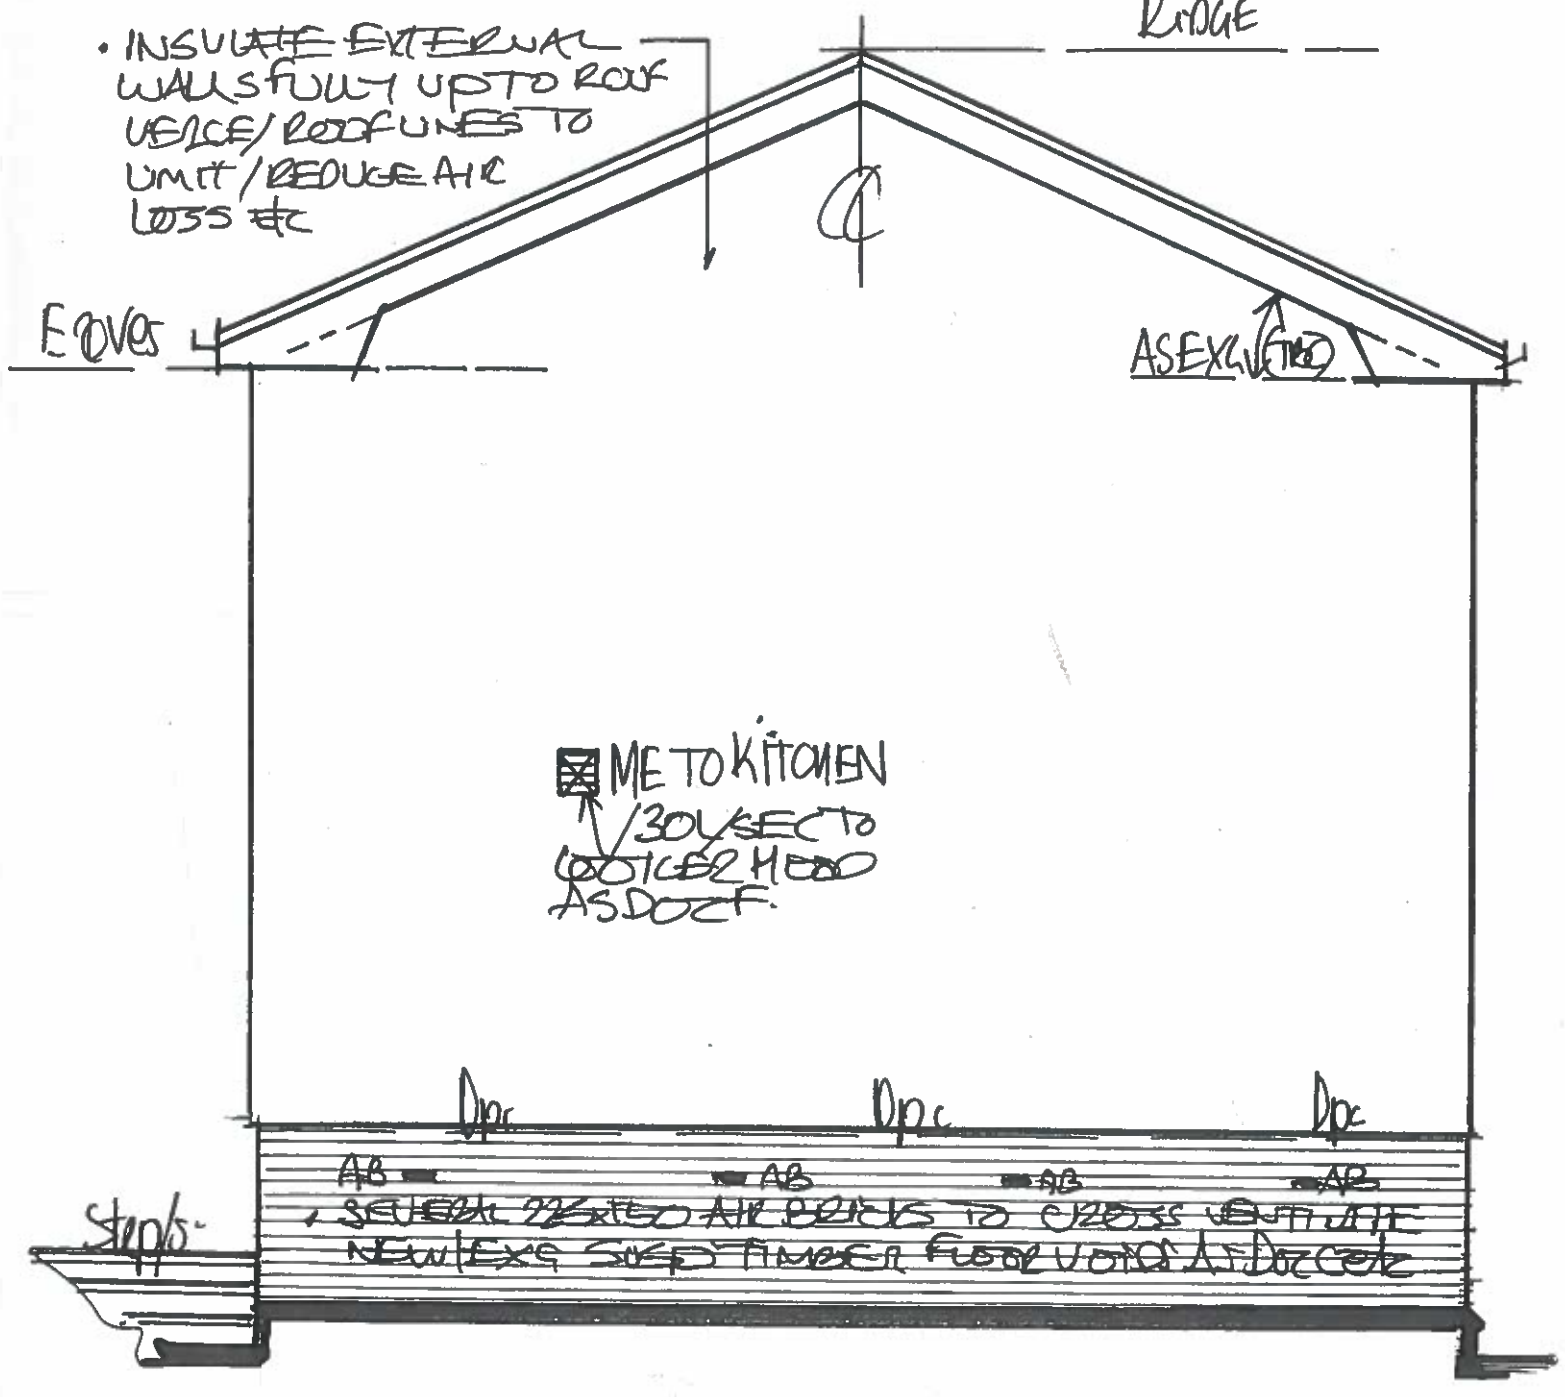


1:50 PROPOSED "SIDE" VIEW FROM REAR OF N° 2 WOODLAND GROVE.

DRG N°: 9A.