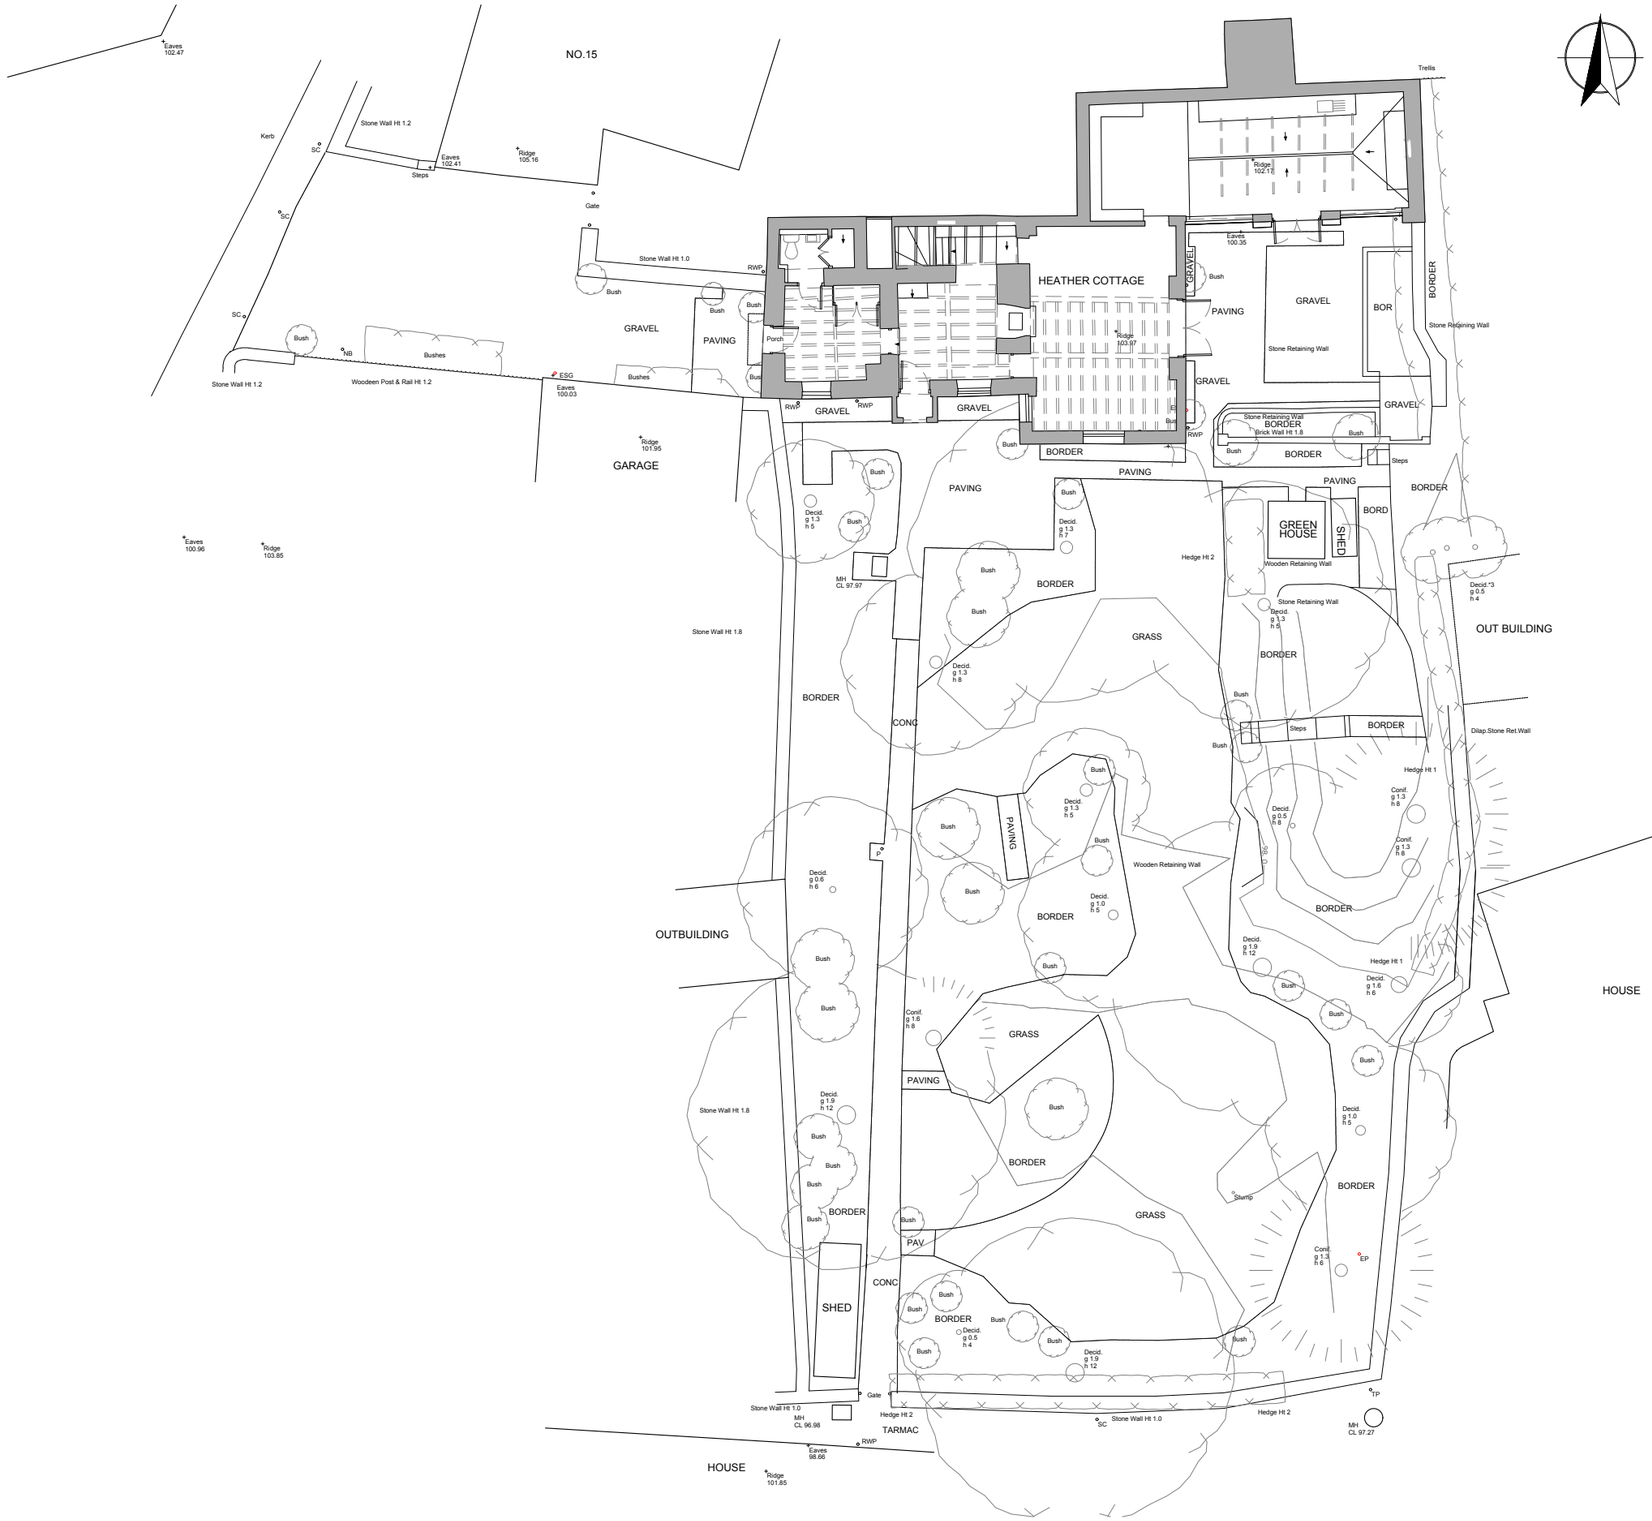

notes	Key	rev	description	date	9 The Common, Siddington Cirencester, GL7 6EY t: 07949 946798 e: info@rixonarchitects.com	RIXON ARCHITECTS	drawing title / location Existing Plans		drawn by JMA
		A	Issued for planning	15.11.2022			status PLANNING	scale 1:100 @ A3	checked by JR
							job title Heather Cottage, Ampney St Peter	project number 2223	drawing number 10	revision -