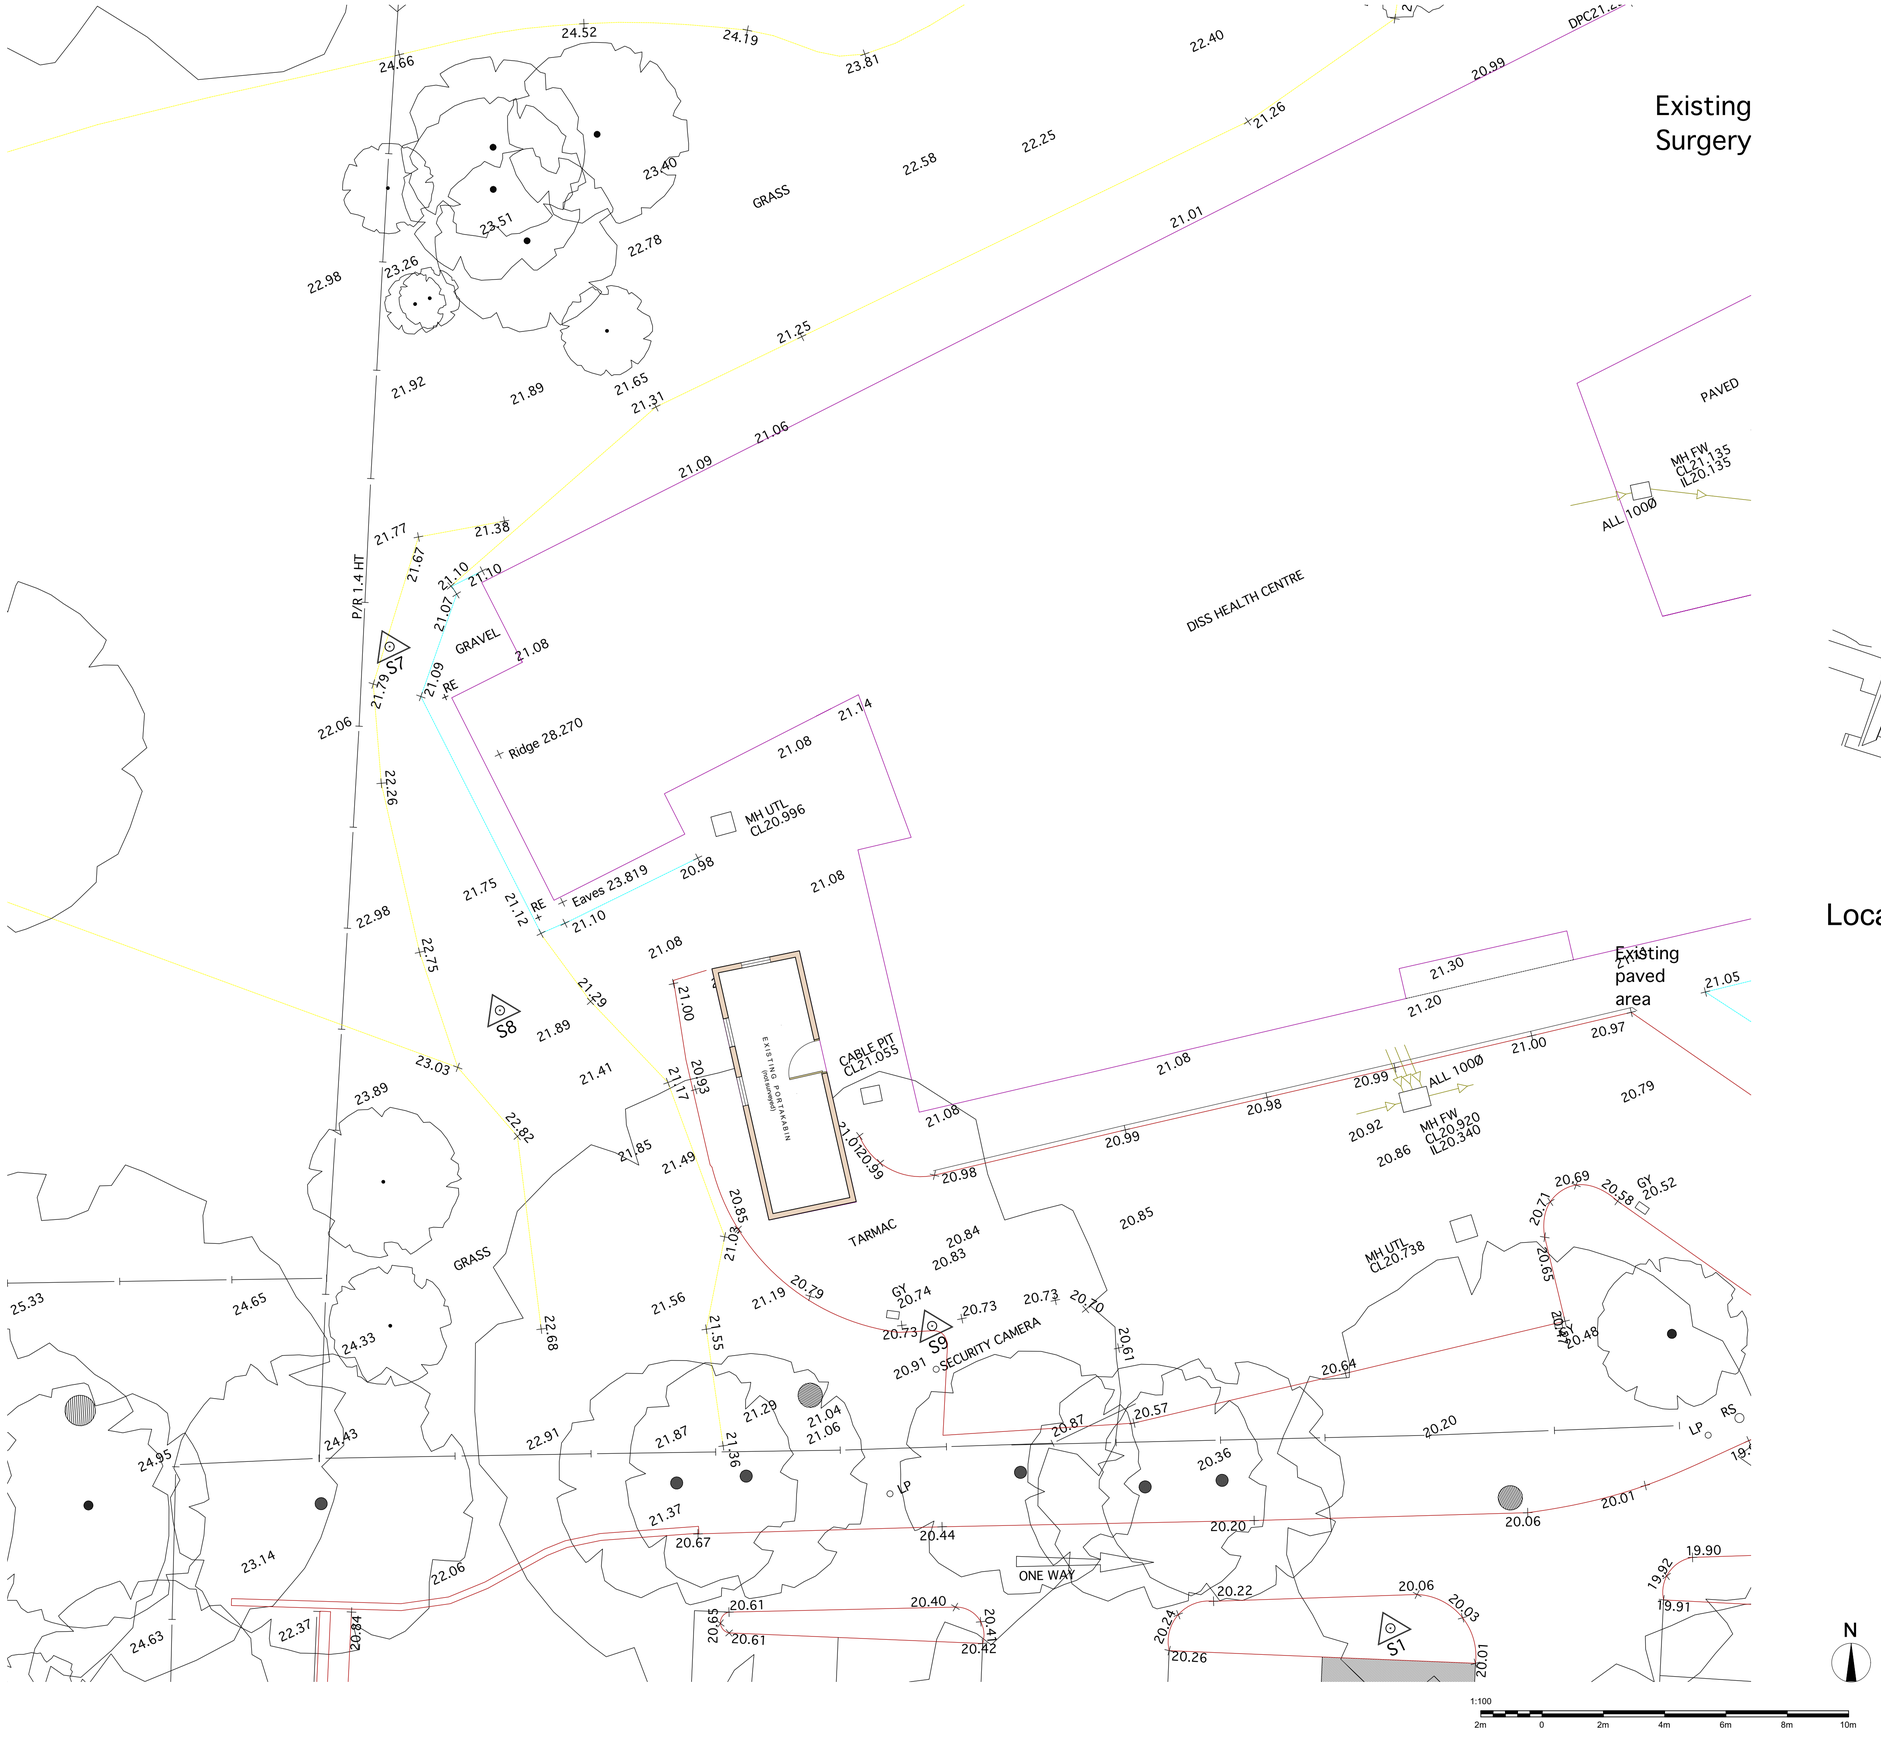

NOTE DO NOT SCALE THIS DRAWING - USE DIMENSIONS
The Contractor is to check and verify all dimensions on site before starting work and report any omissions or errors.

This drawing is to be read in conjunction with all relevant consultants and specialists drawings.

This Drawing is Copyright

This drawing is issued for the sole and exclusive use of the named recipient. Distribution to any third party is on the strict understanding that no liability is accepted by Thurlow Architects for any discrepancies, errors or omissions that may be present, and no guarantee is offered as to the accuracy of information shown.

REVISIONS

Rev	Notes	By	Checked	Date
A	Existing survey information added	AG		07.11.23

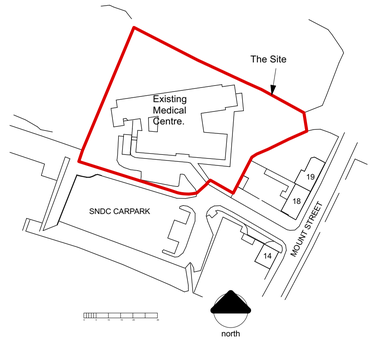

Location Plan 1:1250

ThurlowArchitects
RIBA Chartered Practice
the studio
61 hardwick lane
bury st edmunds
suffolk, ip33 2rb

t: 01284 706805

info@thurlowarchitects.co.uk
www.thurlowarchitects.co.uk

client:
Diss Health Centre

project:
Proposed accommodation.
Diss Medical Centre, Diss, Norfolk.

drawing title:
Existing Site Plan
Diss Medical Centre, Diss, Norfolk.

project no:	dwg no:	rev:	drawn:	scale:	date:
7500	21	A	AG	1:100	Sep 23

drawing status: **Planning**