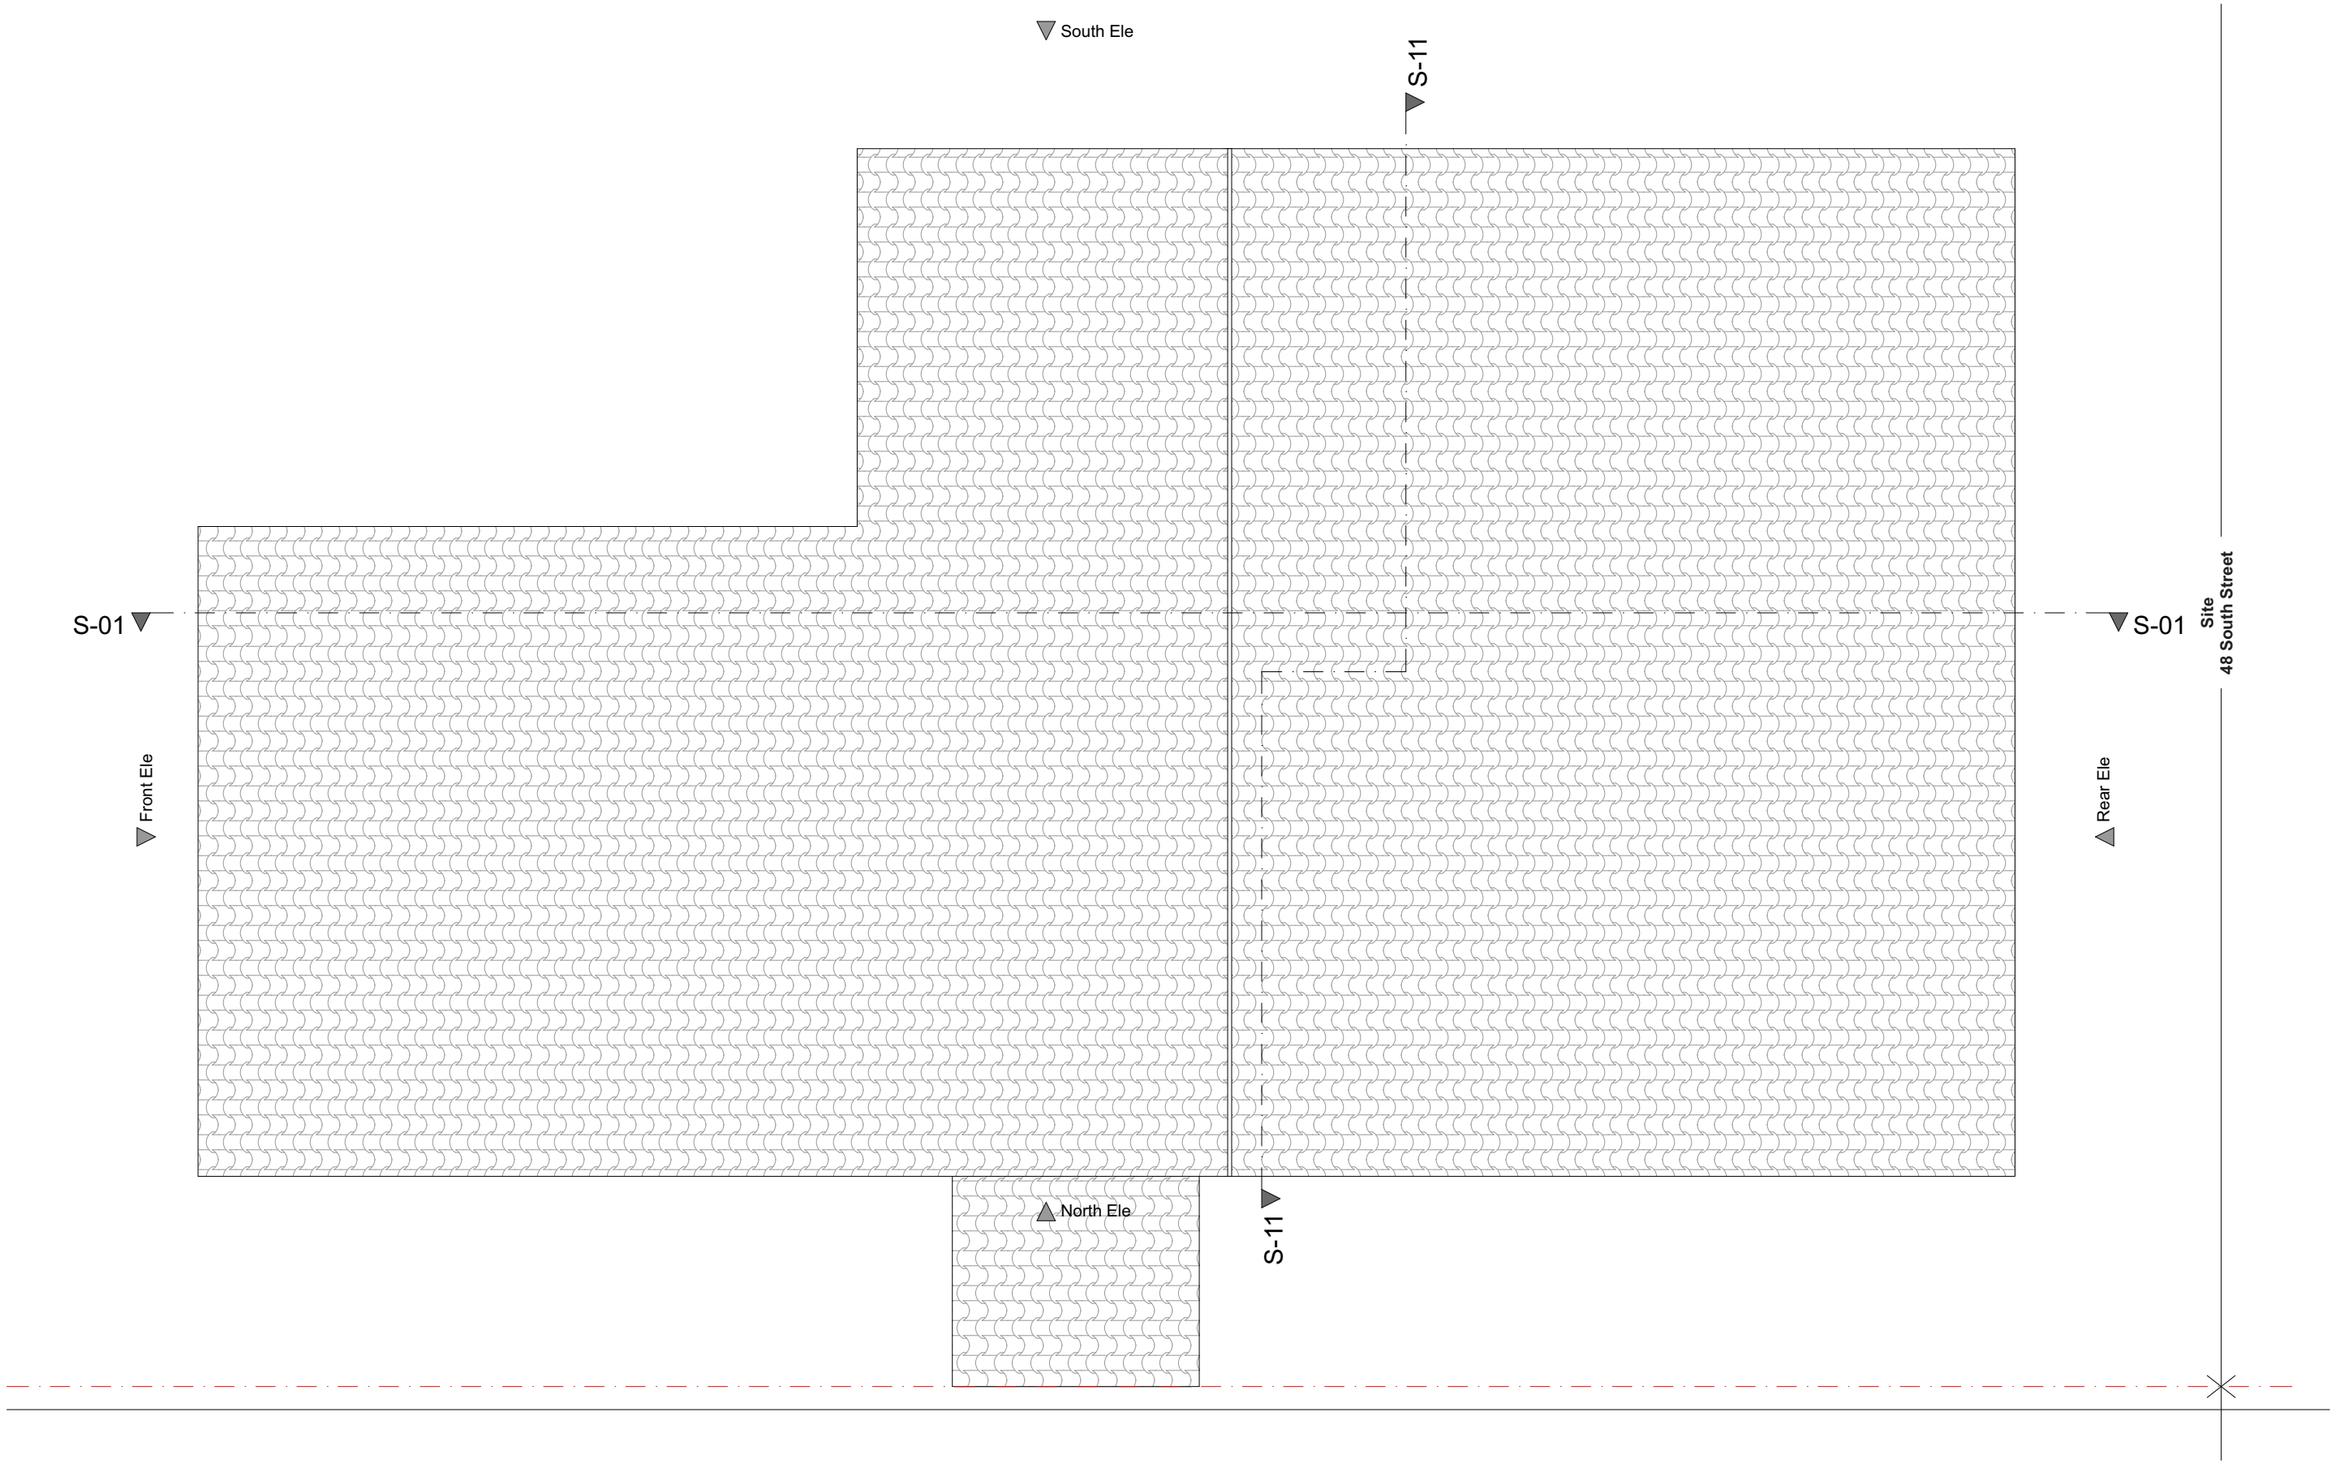

KEY

- Existing
- Demolition
- Proposed
- Existing drainage
- New Drainage

N

0 0.5 1 1.5 2m

Issue no.	Issue date
P01	25 Aug 2023

a.m.

A019 - 48 South St.

Status	**For Planning Application**
Drawing Title	**Existing Roof Plan**
Drawing Number	**1001**
Scales @ A3	**1:50**