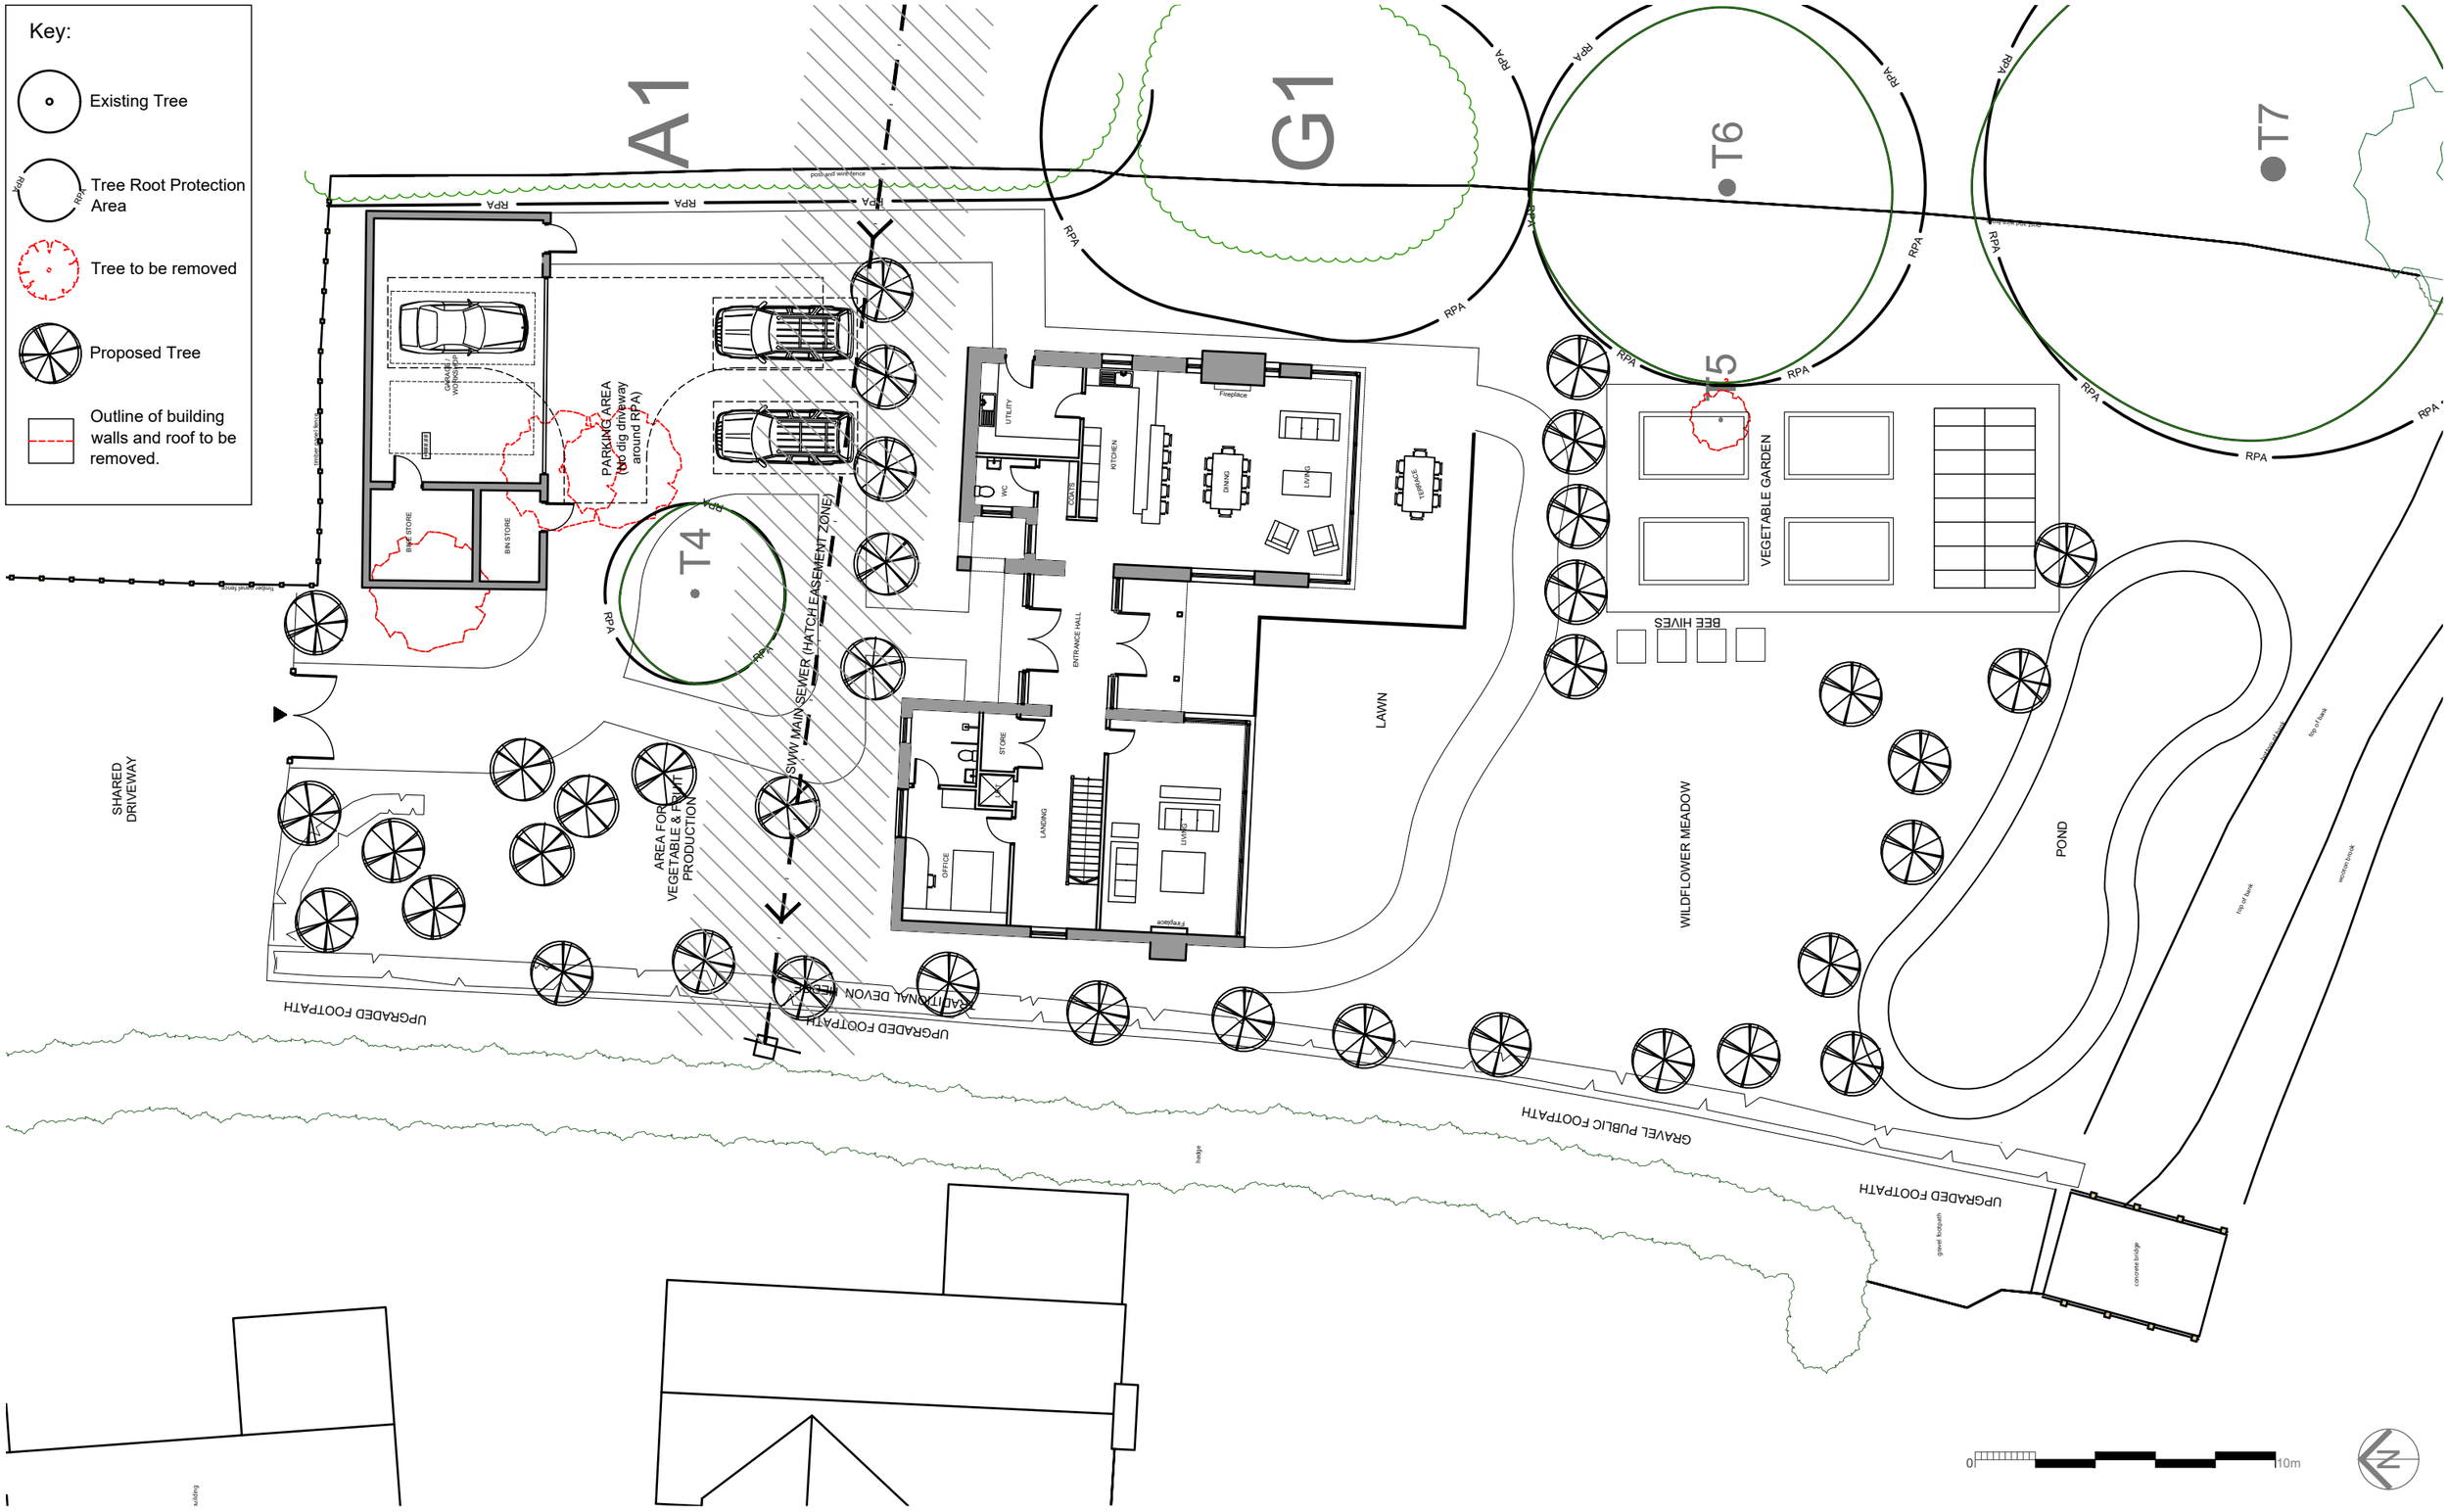

IN EX DESIGN

Interior - Architectural - Landscape - Design

Rev.	Date	Details	Drawn	Checked

Project/Client: MEADOWGATE LYMPSTONE

Project No: 1802202

Dwg No: REV C PP_SP

Rev: -

Drawing: PROPOSED SITE PLAN

RIBA Work Stage: 2 - PLANNING

Scale: 1:200 @A3

Drawn By: HB Date: JAC

Checked By: Date: 16/10/23

The Studio @ Greys, Orchard Close, Lympstone, EX8 5LA T: 01395 233 807 info@inexdesign.co.uk www.inexdesign.co.uk

In Ex Design is a registered trading name of 'Designs By In Ex Limited' Company no: 8972177 © IN-EX Design.
All errors should be reported back to the Architect immediately. Contractors must work only to figured dimensions which are to be checked on site.