Site Layout Plan

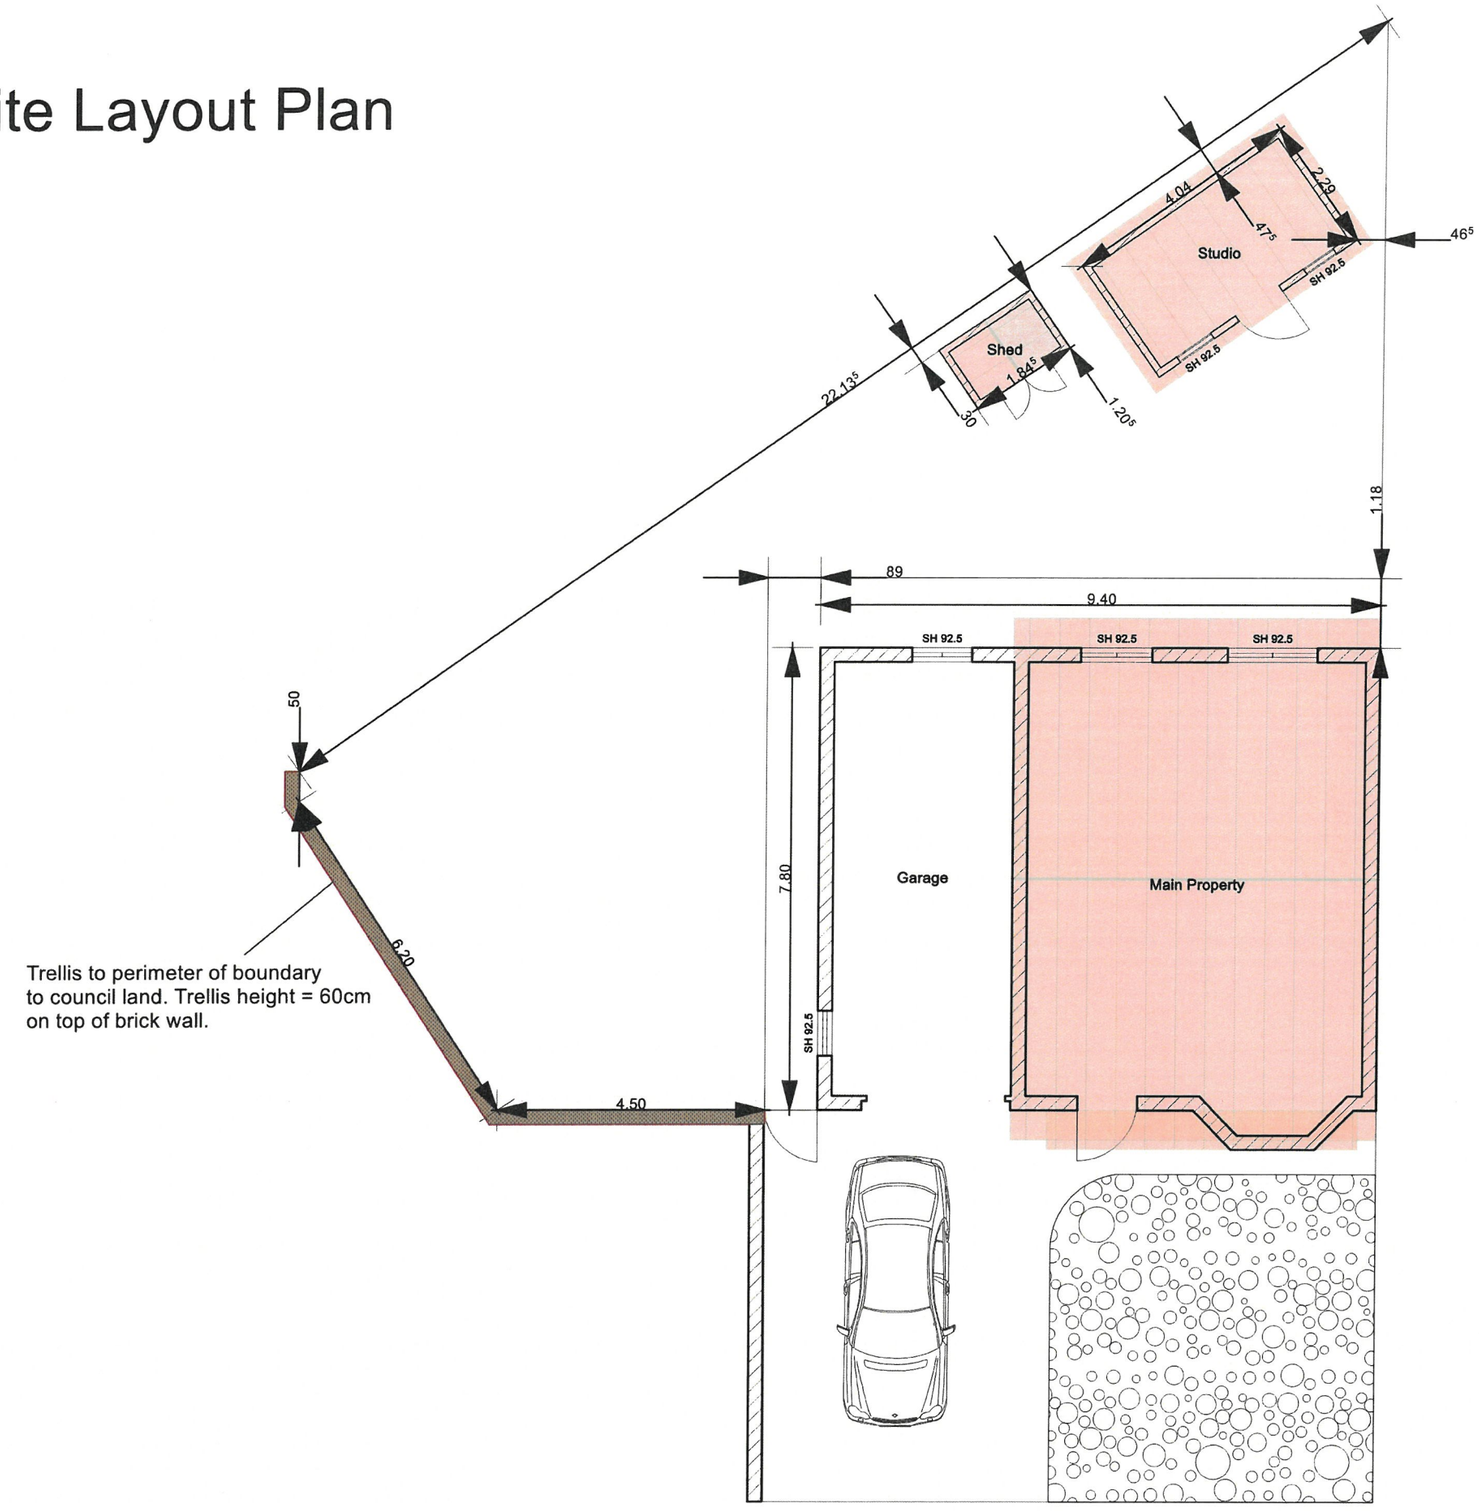

Planning 4 You

Client:
Jack Prideaux

Client notes:
Site Layout Plan showing the new studio in relation to existing buildings and boundaries on site.

Drawing no.

Scale: 1:100 A3

Date created: 15/11/2023

Architect: